CONTRACT NO. 64583

F.A.P RTE.	SECTION	COUNTY	TOTAL SHEETS	SHEET NO.
567	34X-BR	DEKALB	90	86
STA. 139+75.00		TO STA. 140+00.00		
FED. ROAD DIST. NO.	ILLINOIS	FED. AID PROJECT		

FINAL SURVEY NOTE BOOK NO. | SURVEYED | PLOTTED | TEMPLATE | AREAS | AREAS CHECKED | BY | DATE

ORIGINAL SURVEY NOTE BOOK NO. | SURVEYED | PLOTTED | TEMPLATE | AREAS | AREAS CHECKED | BY | DATE

PLOT DATE = 2/2/2007
FILE NAME = $FILE$
PLOT SCALE = $SCALE$
REFERENCE = REF
OPERATOR = $USER$

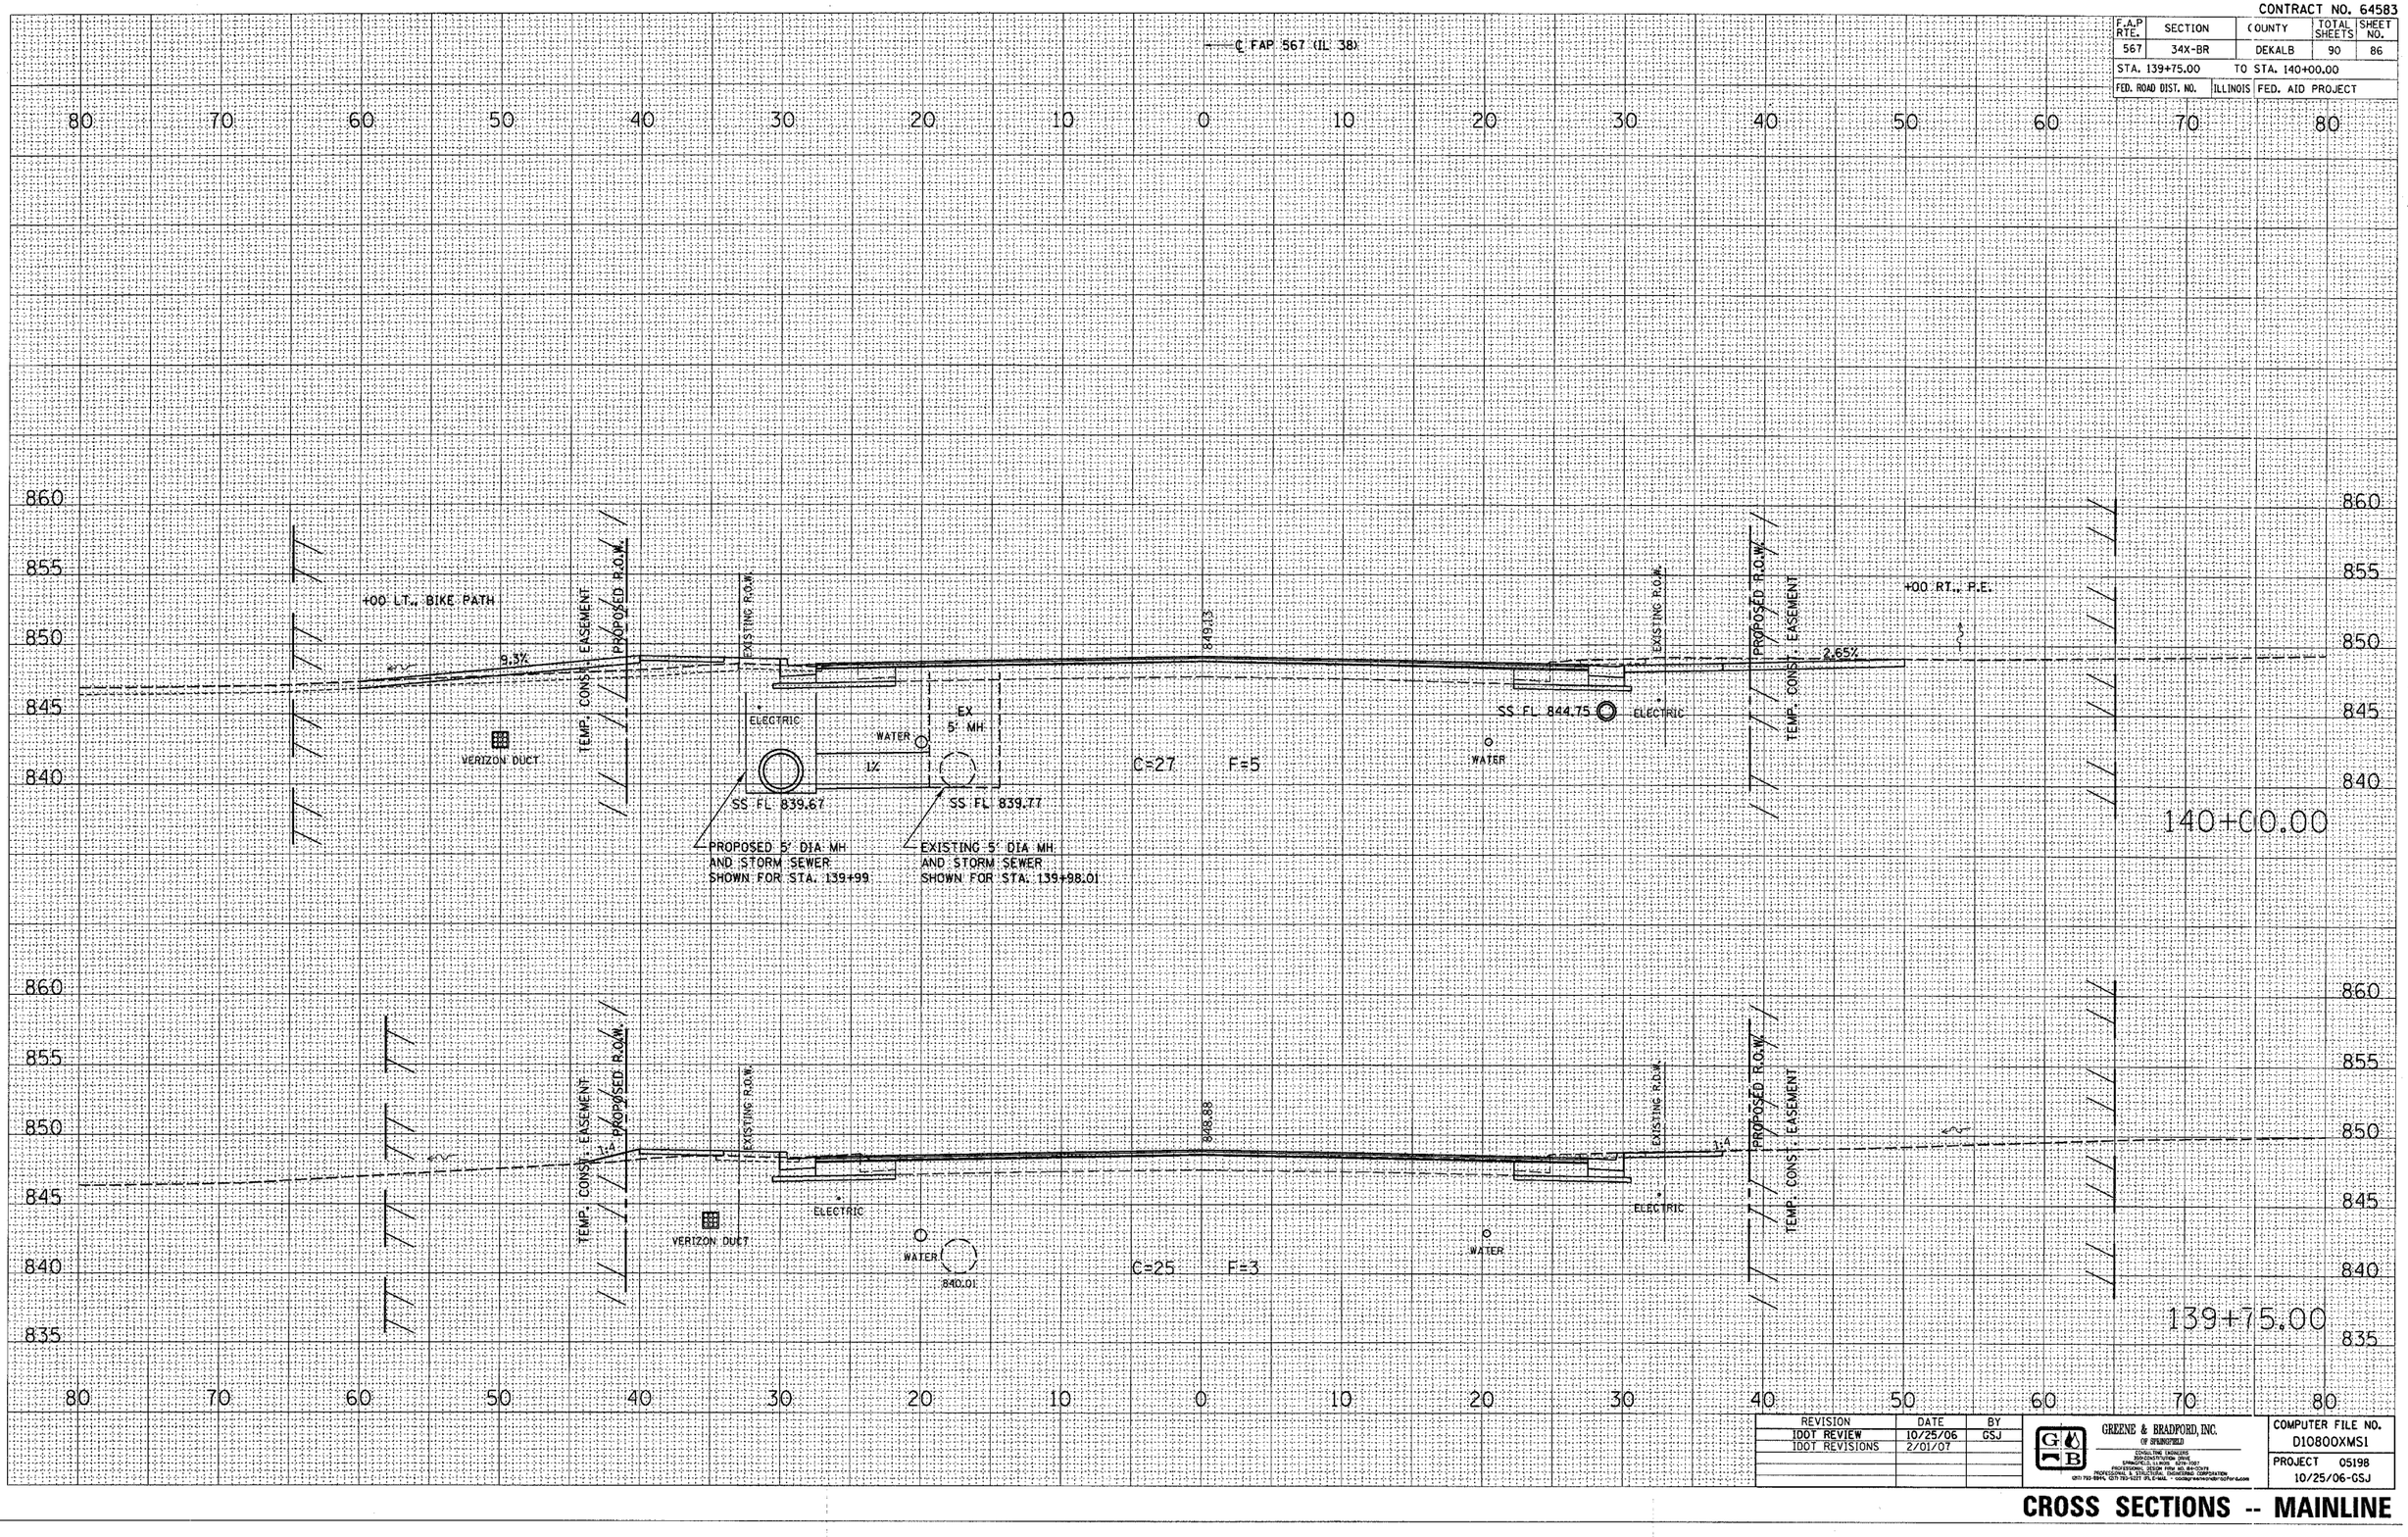

REVISION	DATE	BY
IDOT REVIEW	10/25/06	GSJ
IDOT REVISIONS	2/01/07	

GREENE & BRADFORD, INC. OF SPRINGFIELD
CONSULTING ENGINEERS
2340 S. 6th STREET, SPRINGFIELD, ILLINOIS 62703-1007
PROFESSIONAL DESIGN FIRM NO. 184-001179
PROFESSIONAL & STRUCTURAL ENGINEERING CORPORATION
(217) 753-5594, (217) 753-5227 (FAX), E-MAIL - "GGBGB"@SPRYNET.COM

COMPUTER FILE NO. D10800XMS1
PROJECT 05198
10/25/06-GSJ

CROSS SECTIONS -- MAINLINE