CONTRACT NO. 64583

F.A.P RTE.	SECTION	COUNTY	TOTAL SHEETS	SHEET NO.
567	34X-BR	DEKALB	90	87
STA. 140+25.00		TO STA. 141+75.00		
FED. ROAD DIST. NO.	ILLINOIS	FED. AID PROJECT		

FINAL SURVEY — NOTE BOOK — NO. — SURVEYED — PLOTTED — TEMPLATE — AREAS — AREAS CHECKED — BY — DATE

ORIGINAL SURVEY — NOTE BOOK — NO. — SURVEYED — PLOTTED — TEMPLATE — AREAS — AREAS CHECKED — BY — DATE

PLOT DATE = 2/2/2007
FILE NAME = $FILE$
PLOT SCALE = $SCALE$
REFERENCE = REF
OPERATOR = $USER$

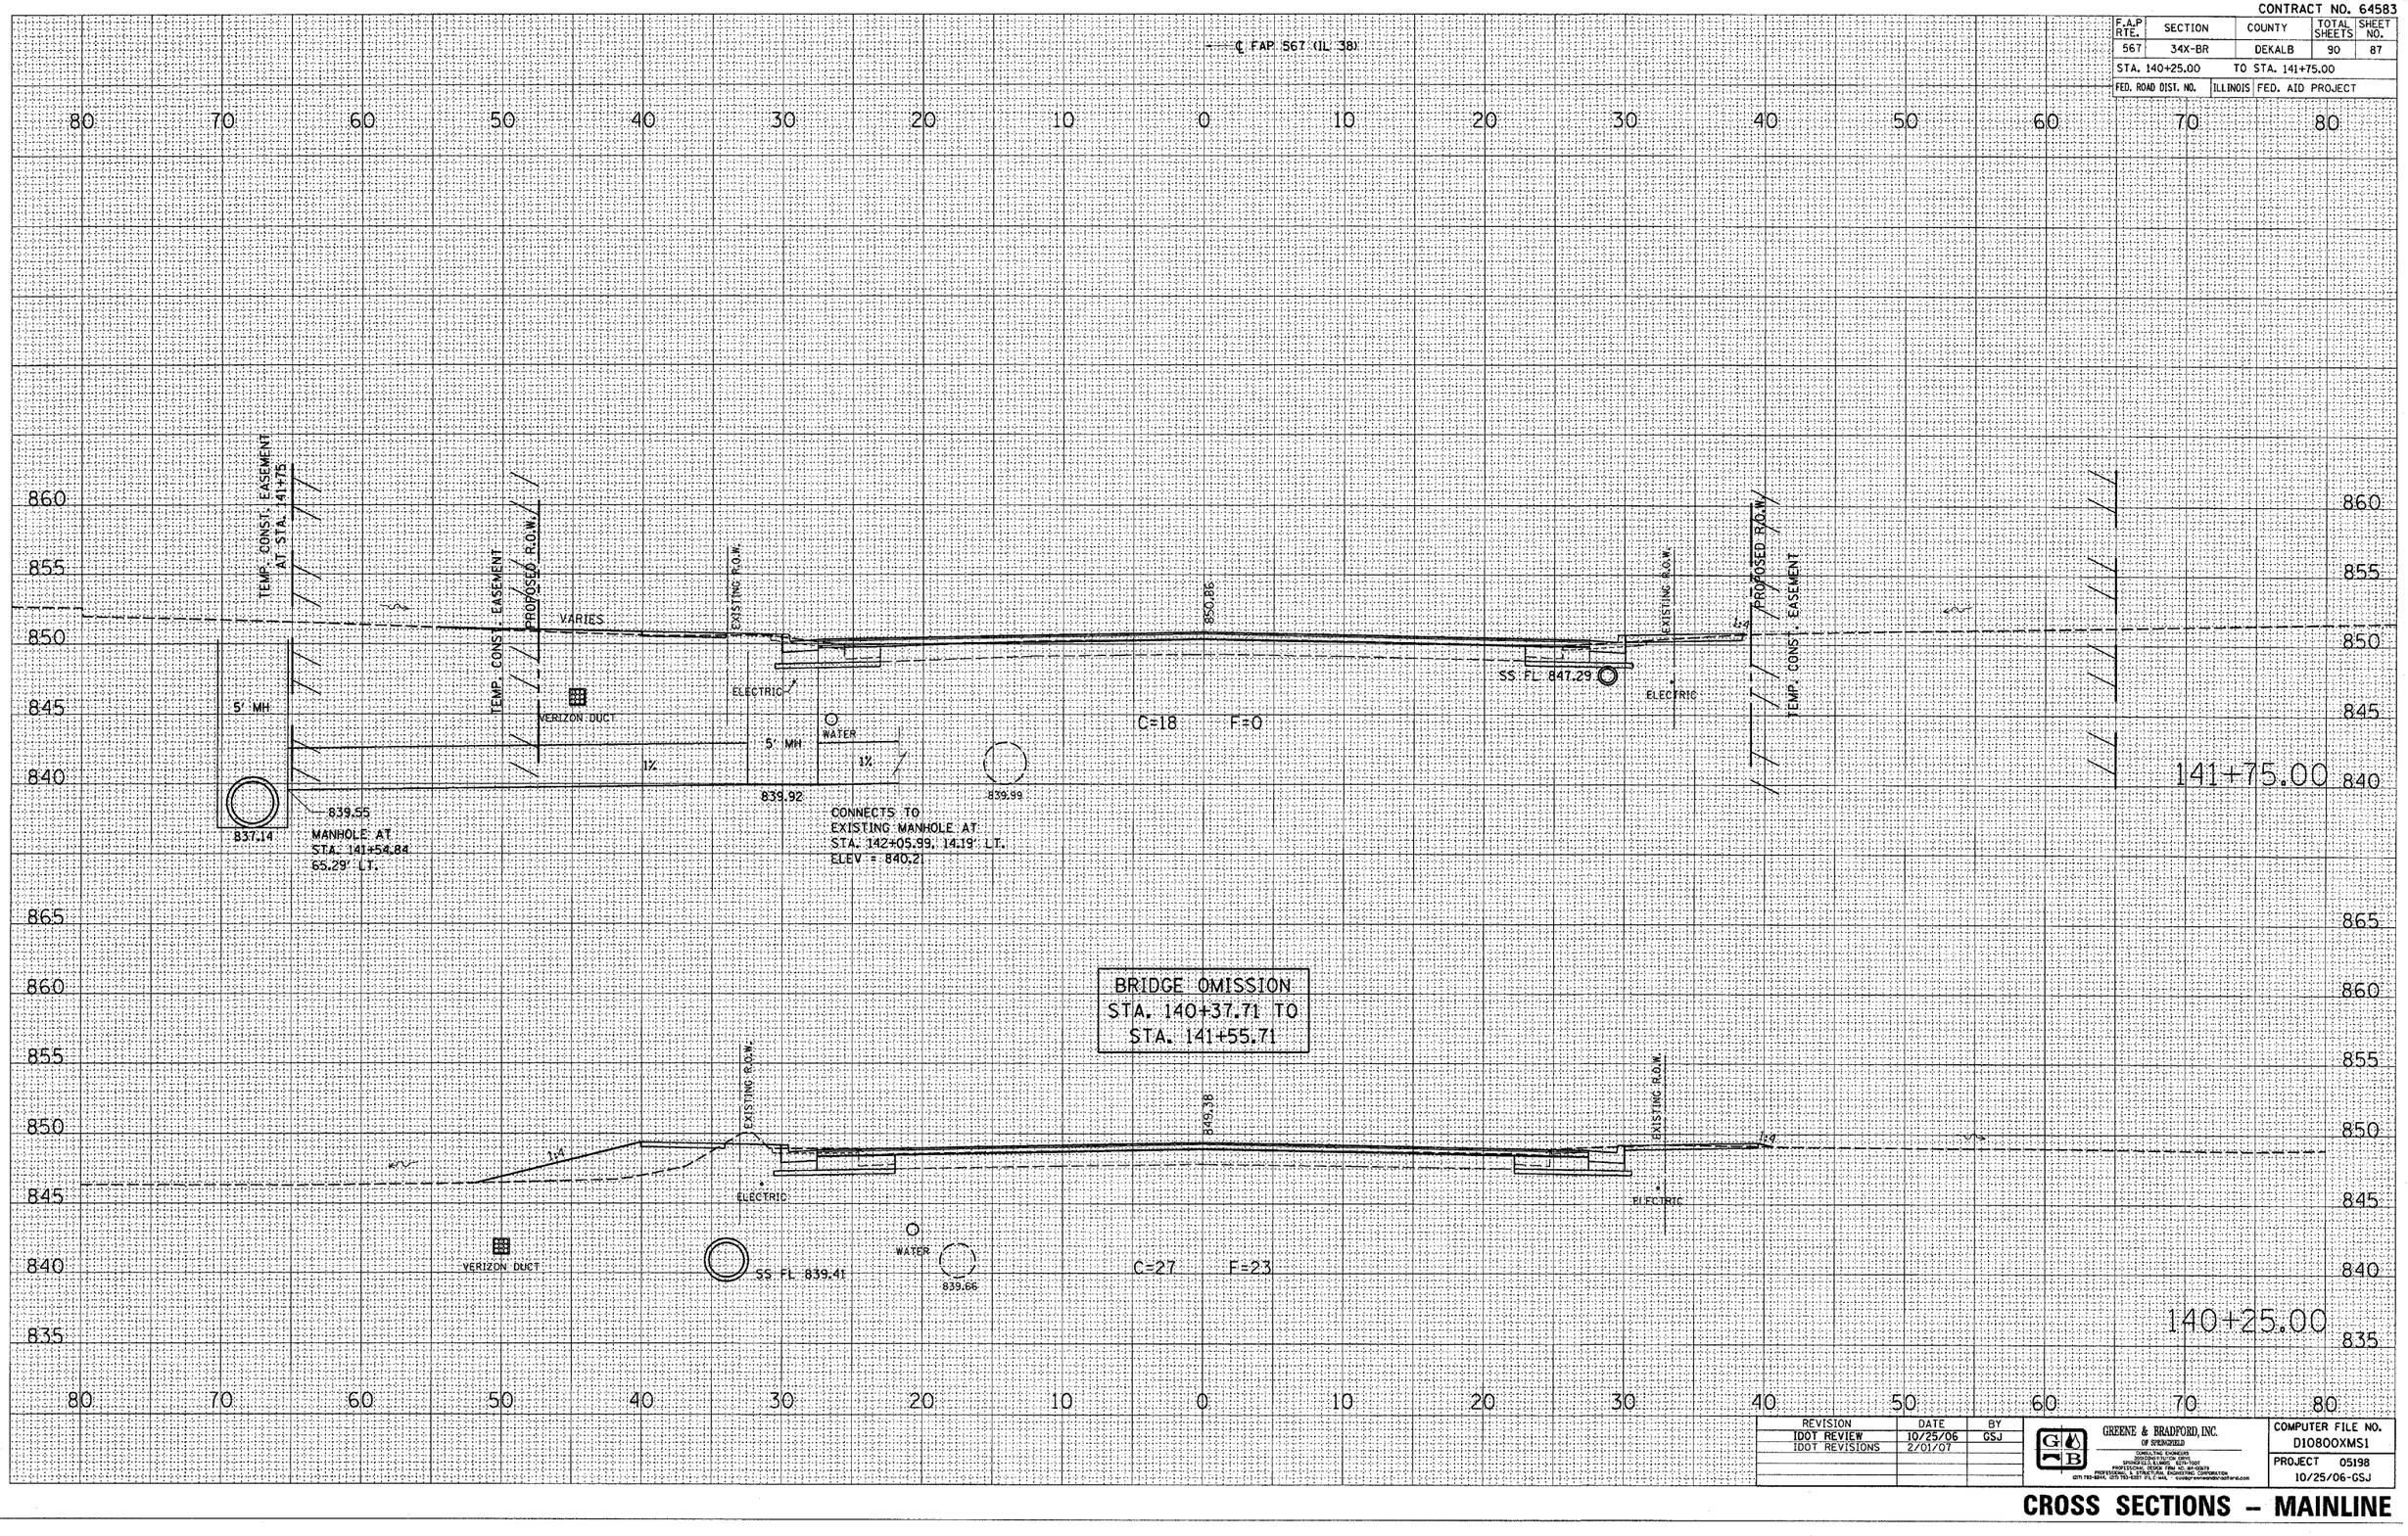

REVISION	DATE	BY
IDOT REVIEW	10/25/06	GSJ
IDOT REVISIONS	2/01/07	

GREENE & BRADFORD, INC. OF SPRINGFIELD
CONSULTING ENGINEERS
SPRINGFIELD, ILLINOIS 62704-1007
PROFESSIONAL DESIGN FIRM NO. 184-001679
PROFESSIONAL & STRUCTURAL ENGINEERING CORPORATION
(217) 793-3454, (217) 793-9337 (FAX) E-MAIL: hcobb@greenebradford.com

COMPUTER FILE NO. D10800XMS1
PROJECT 05198
10/25/06-GSJ

CROSS SECTIONS – MAINLINE