CONTRACT NO. 64B48

F.A.P RTE.	SECTION	COUNTY	TOTAL SHEETS	SHEET NO.
301	21T-1	STEPHENSON	64	27
STA. 370+00		TO STA.376+00		
FED. ROAD DIST. NO.	ILLINOIS	FED. AID PROJECT		

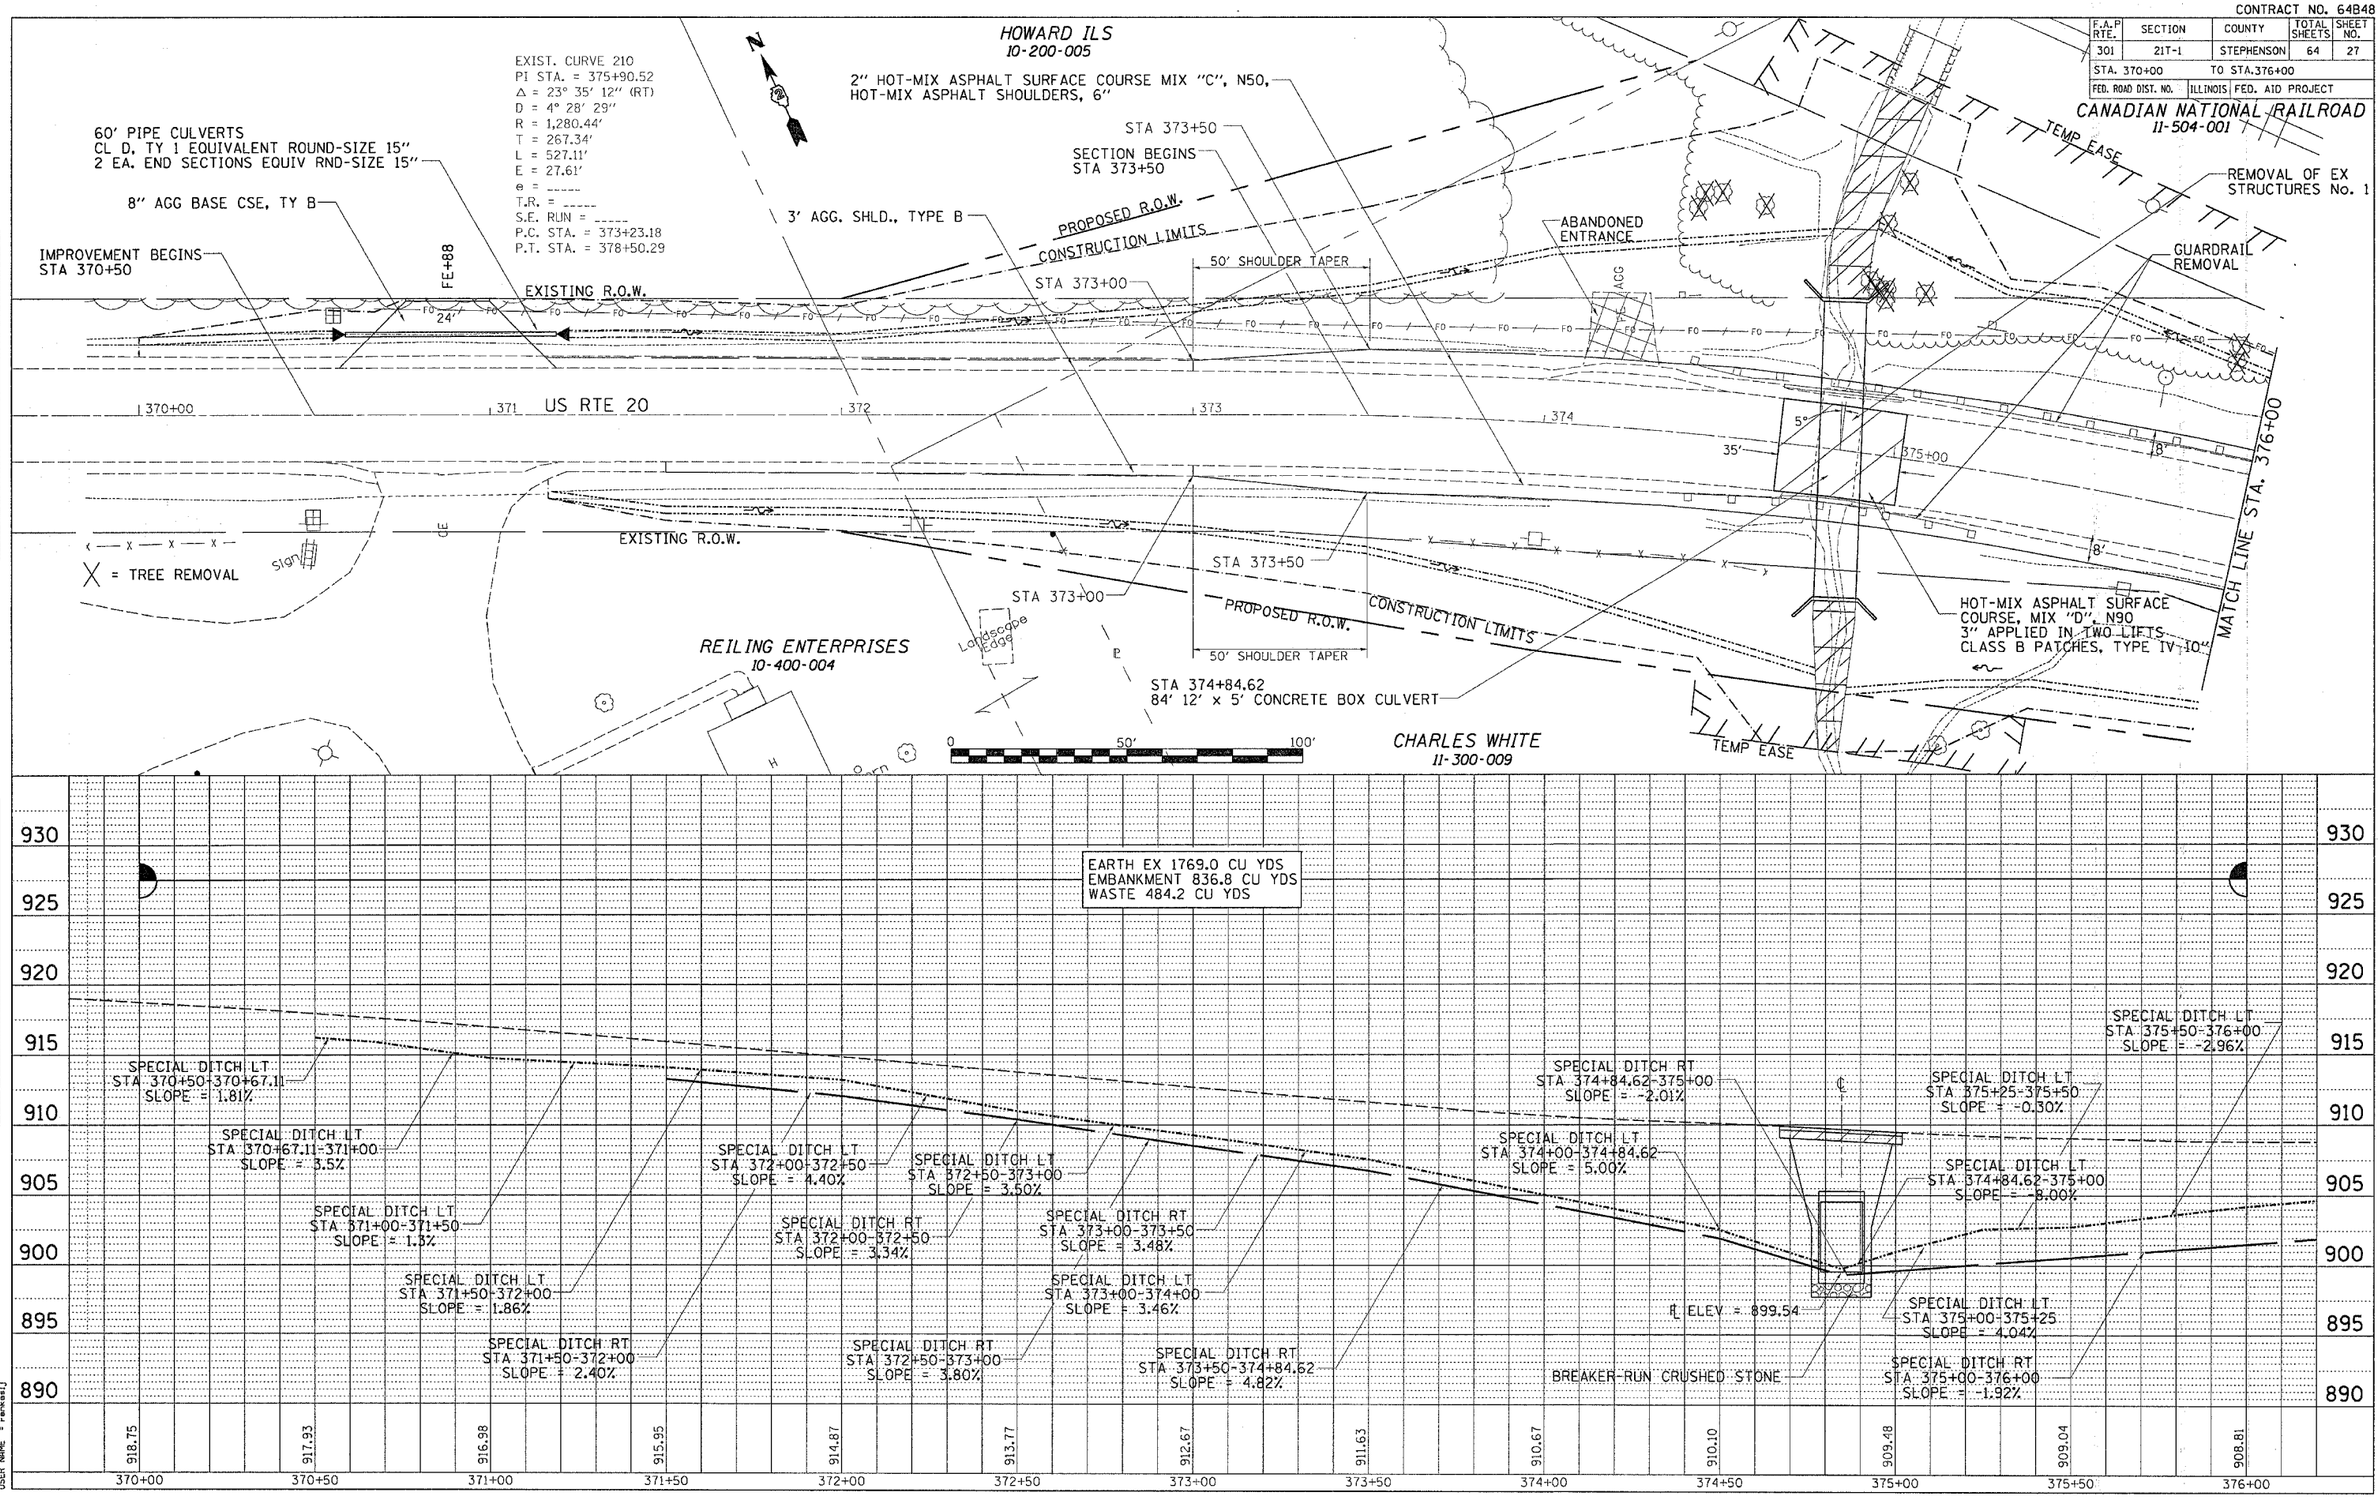

PLAN — NOTE BOOK NO. — SURVEYED — PLOTTED — ALIGNMENT CHECKED — RT. OF WAY CHECKED — CADD FILE NAME — BY — DATE

PROFILE — NOTE BOOK NO. — SURVEYED — PLOTTED — GRADES CHECKED — B.M. NOTED — STRUCTURE NOTATNS CHKD — BY — DATE

PLOT DATE = Mon Dec 11 09:12:23 2006
FILE NAME = c:\projects\p211105\d11105pln.dgn
PLOT SCALE = 20.0000 ' / IN.
USER NAME = renkesl

US 20

PLAN & PROFILE