CONTRACT NO. 64B48

F.A.P. RTE.	SECTION	COUNTY	TOTAL SHEETS	SHEET NO.
301	21T-1	STEPHENSON	64	49
STA. 372+50.0000	TO STA. 373+50.0000			
FED. ROAD DIST. NO.	ILLINOIS	FED. AID PROJECT		

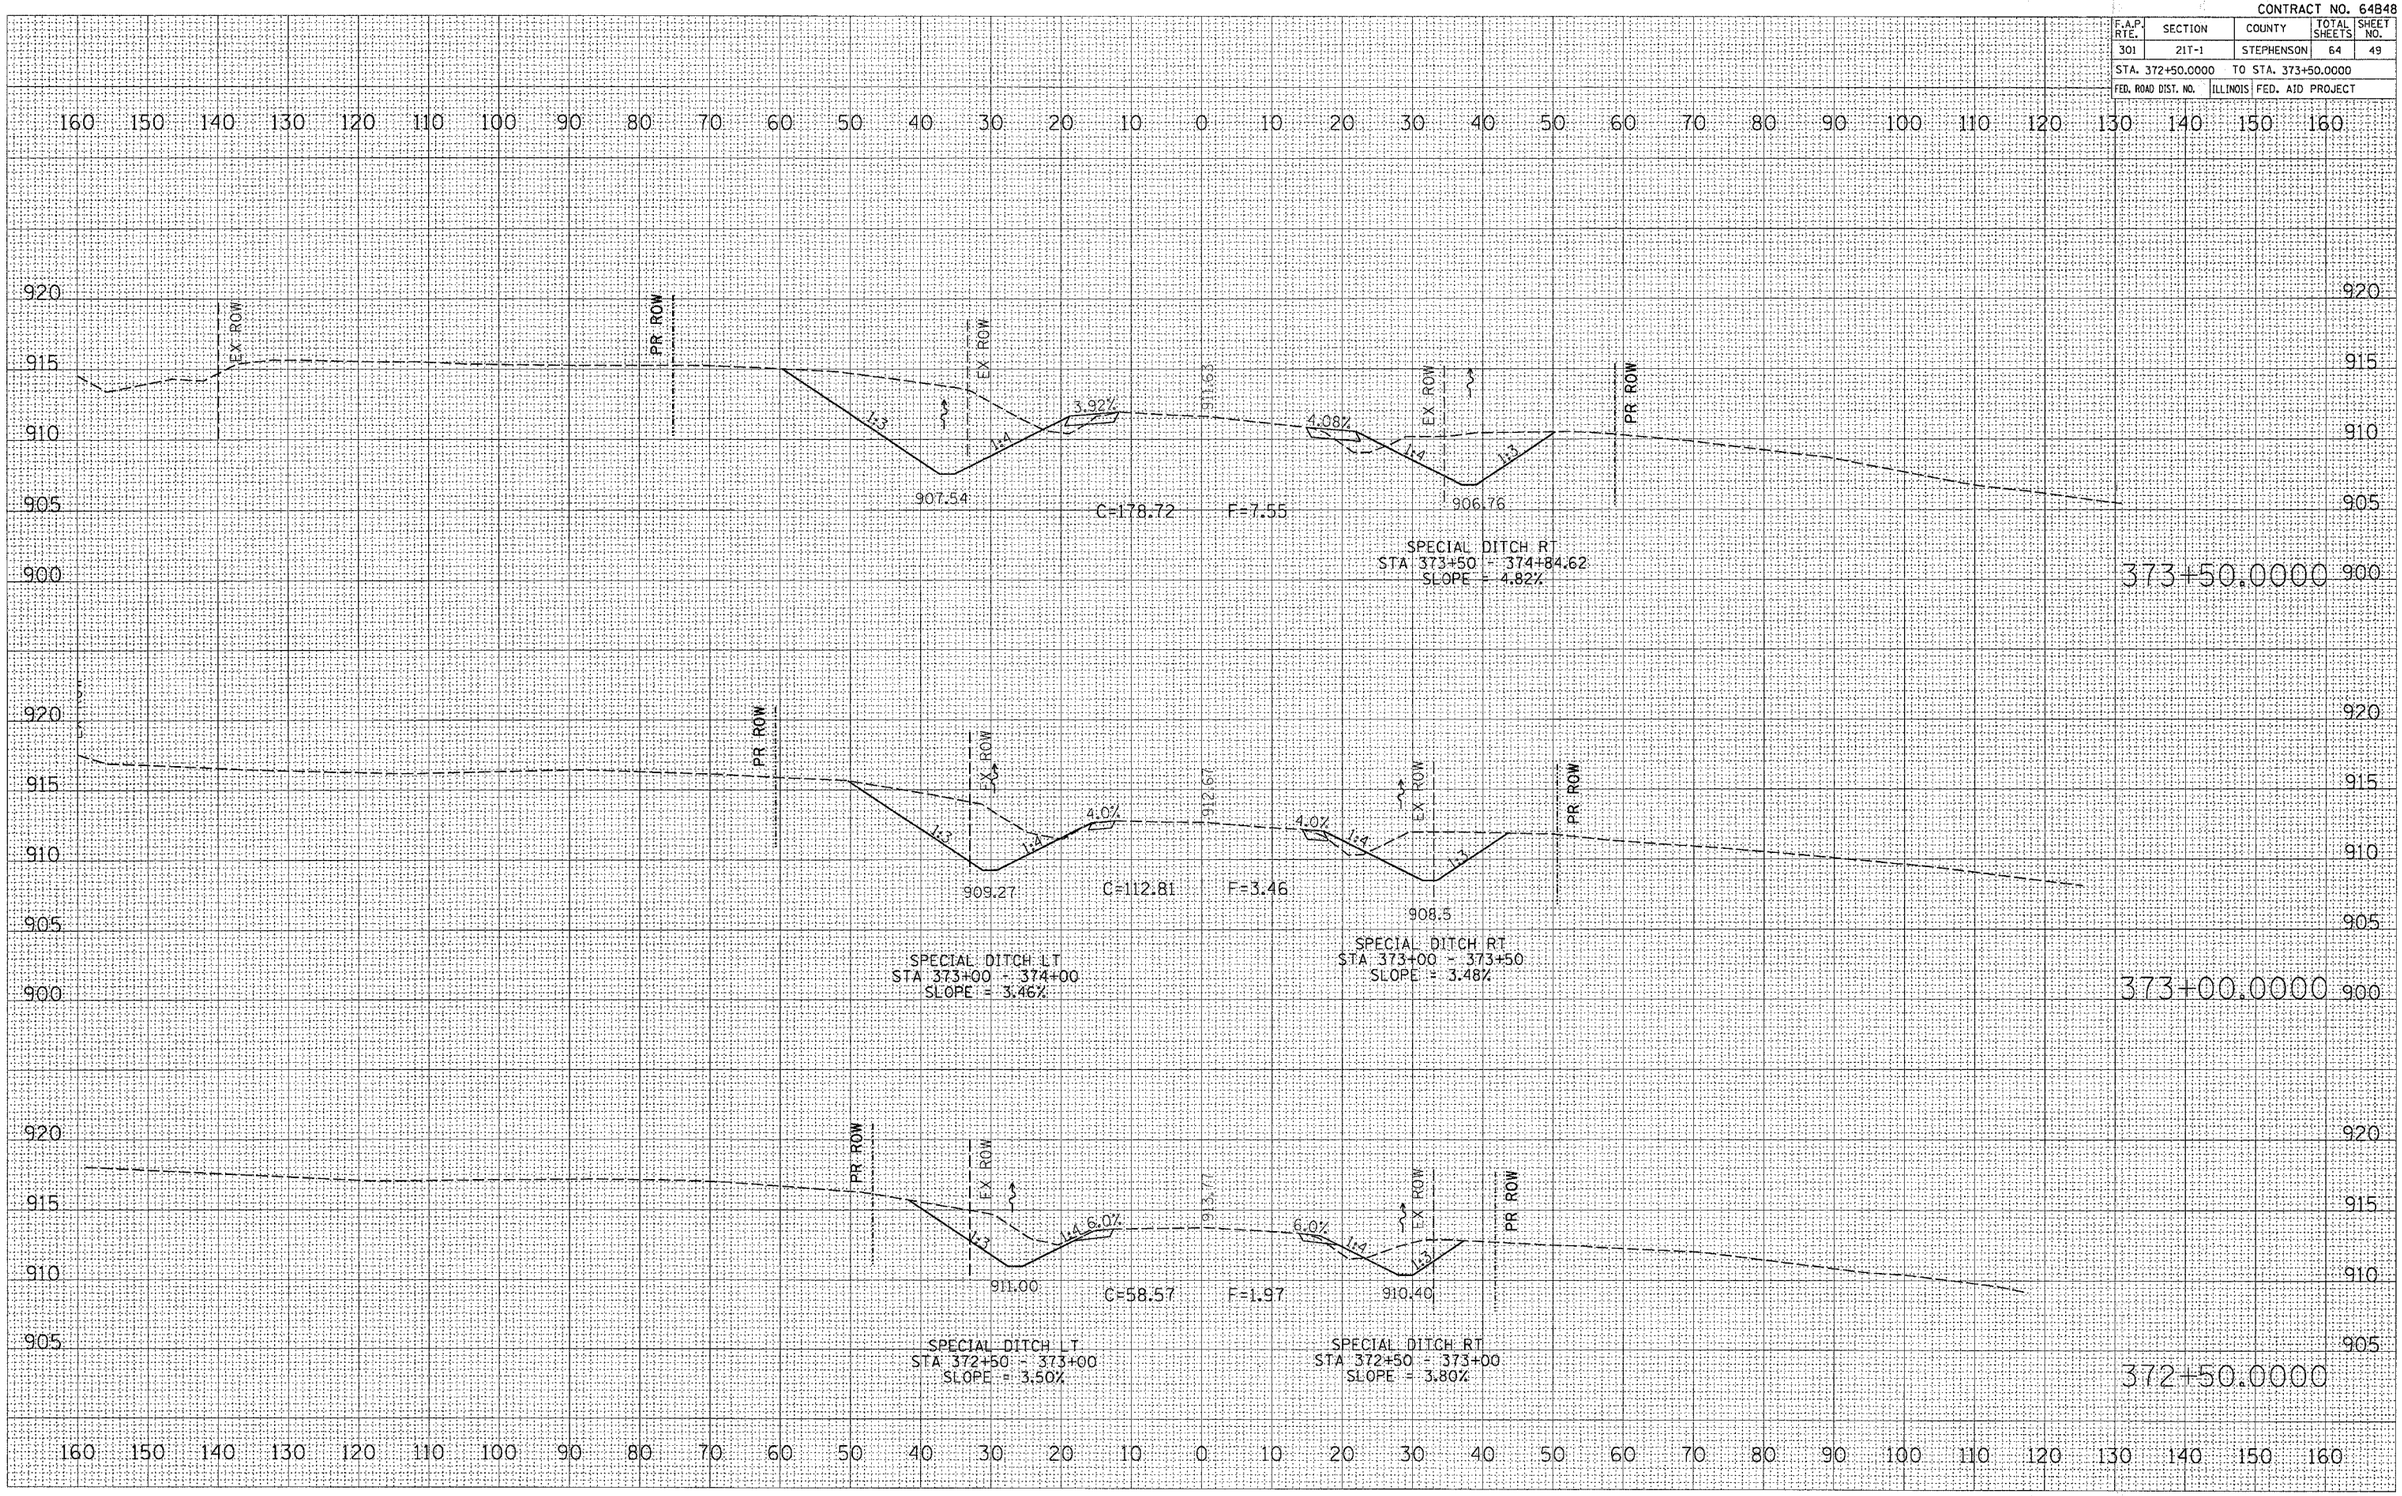

FINAL SURVEY	SURVEYED	BY	DATE
	PLOTTED		
NOTE BOOK	TEMPLATE		
NO.	AREAS		
	AREAS CHECKED		

ORIGINAL SURVEY	SURVEYED	BY	DATE
	PLOTTED		
NOTE BOOK	TEMPLATE		
NO.	AREAS		
	AREAS CHECKED		

PLOT DATE = Mon Dec 11 09:15:09 2006
FILE NAME = c:\projects\21105\d1105xs01.dgn
PLOT SCALE = 10.0000 ' / IN.
USER NAME = rankesl