CONTRACT NO. 64B48

F.A.P. RTE.	SECTION	COUNTY	TOTAL SHEETS	SHEET NO.
301	21T-1	STEPHENSON	64	51
STA. 374+84.6125	TO STA. 375+00.0000			
FED. ROAD DIST. NO.	ILLINOIS	FED. AID PROJECT		

FINAL SURVEY NOTE BOOK NO.
SURVEYED BY
PLOTTED DATE
TEMPLATE
AREAS
AREAS CHECKED

ORIGINAL SURVEY NOTE BOOK NO.
SURVEYED BY
PLOTTED DATE
TEMPLATE
AREAS
AREAS CHECKED
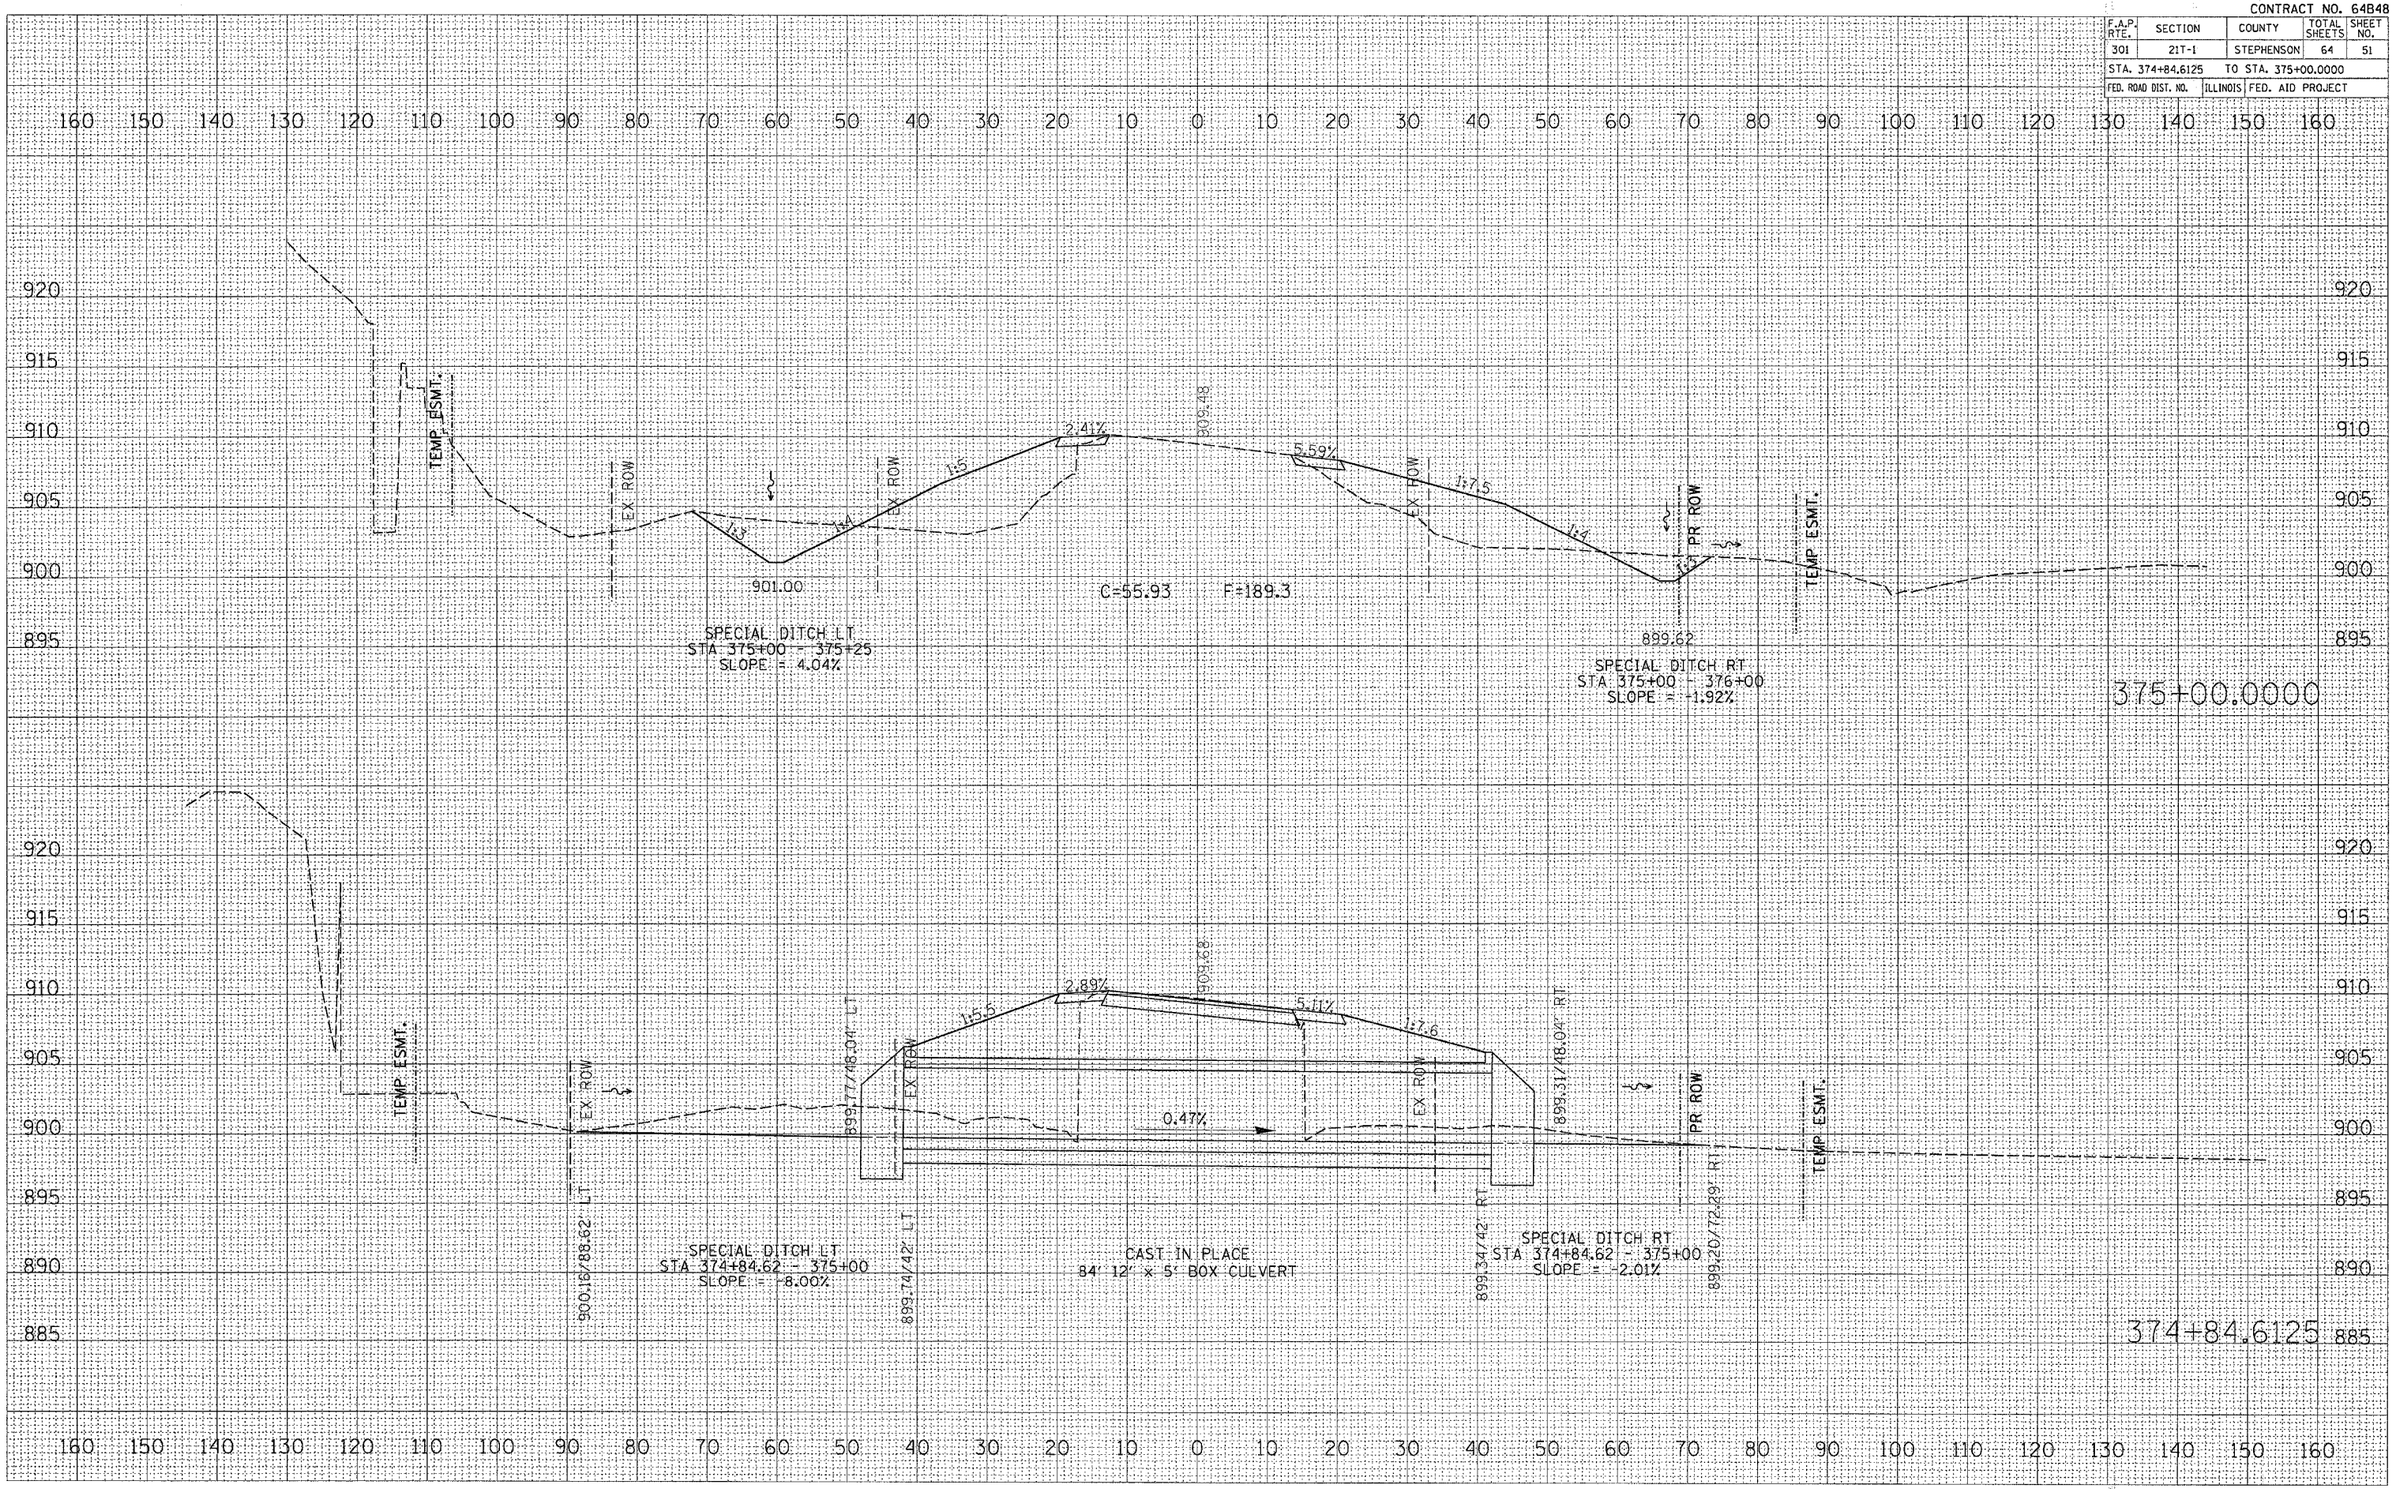
PLOT DATE = Mon Dec 11 09:15:08 2006
FILE NAME = c:\projects\b21105\d1105x01.dgn
PLOT SCALE = 1.0000 '/ IN.
USER NAME = rmarkel