CONTRACT NO. 64B48

F.A.P. RTE.	SECTION	COUNTY	TOTAL SHEETS	SHEET NO.
301	21T-1	STEPHENSON	64	55
STA. 378+00.0000	TO STA. 378+50.0000			
FED. ROAD DIST. NO.	ILLINOIS	FED. AID PROJECT		

FINAL SURVEY | BY | DATE
SURVEYED
PLOTTED
TEMPLATE
AREAS
AREAS CHECKED
NOTE BOOK
NO.

ORIGINAL SURVEY | BY | DATE
SURVEYED
" TED
" PLATE
AREAS
AREAS CHECKED
NOTE BOOK
NO.

PLOT DATE = Mon Dec 11 09:15:10 2006
FILE NAME = c:\projects\21t1005\sht05ms.dgn
PLOT SCALE = 10.0000 ' / IN.
USER NAME = rankenslj

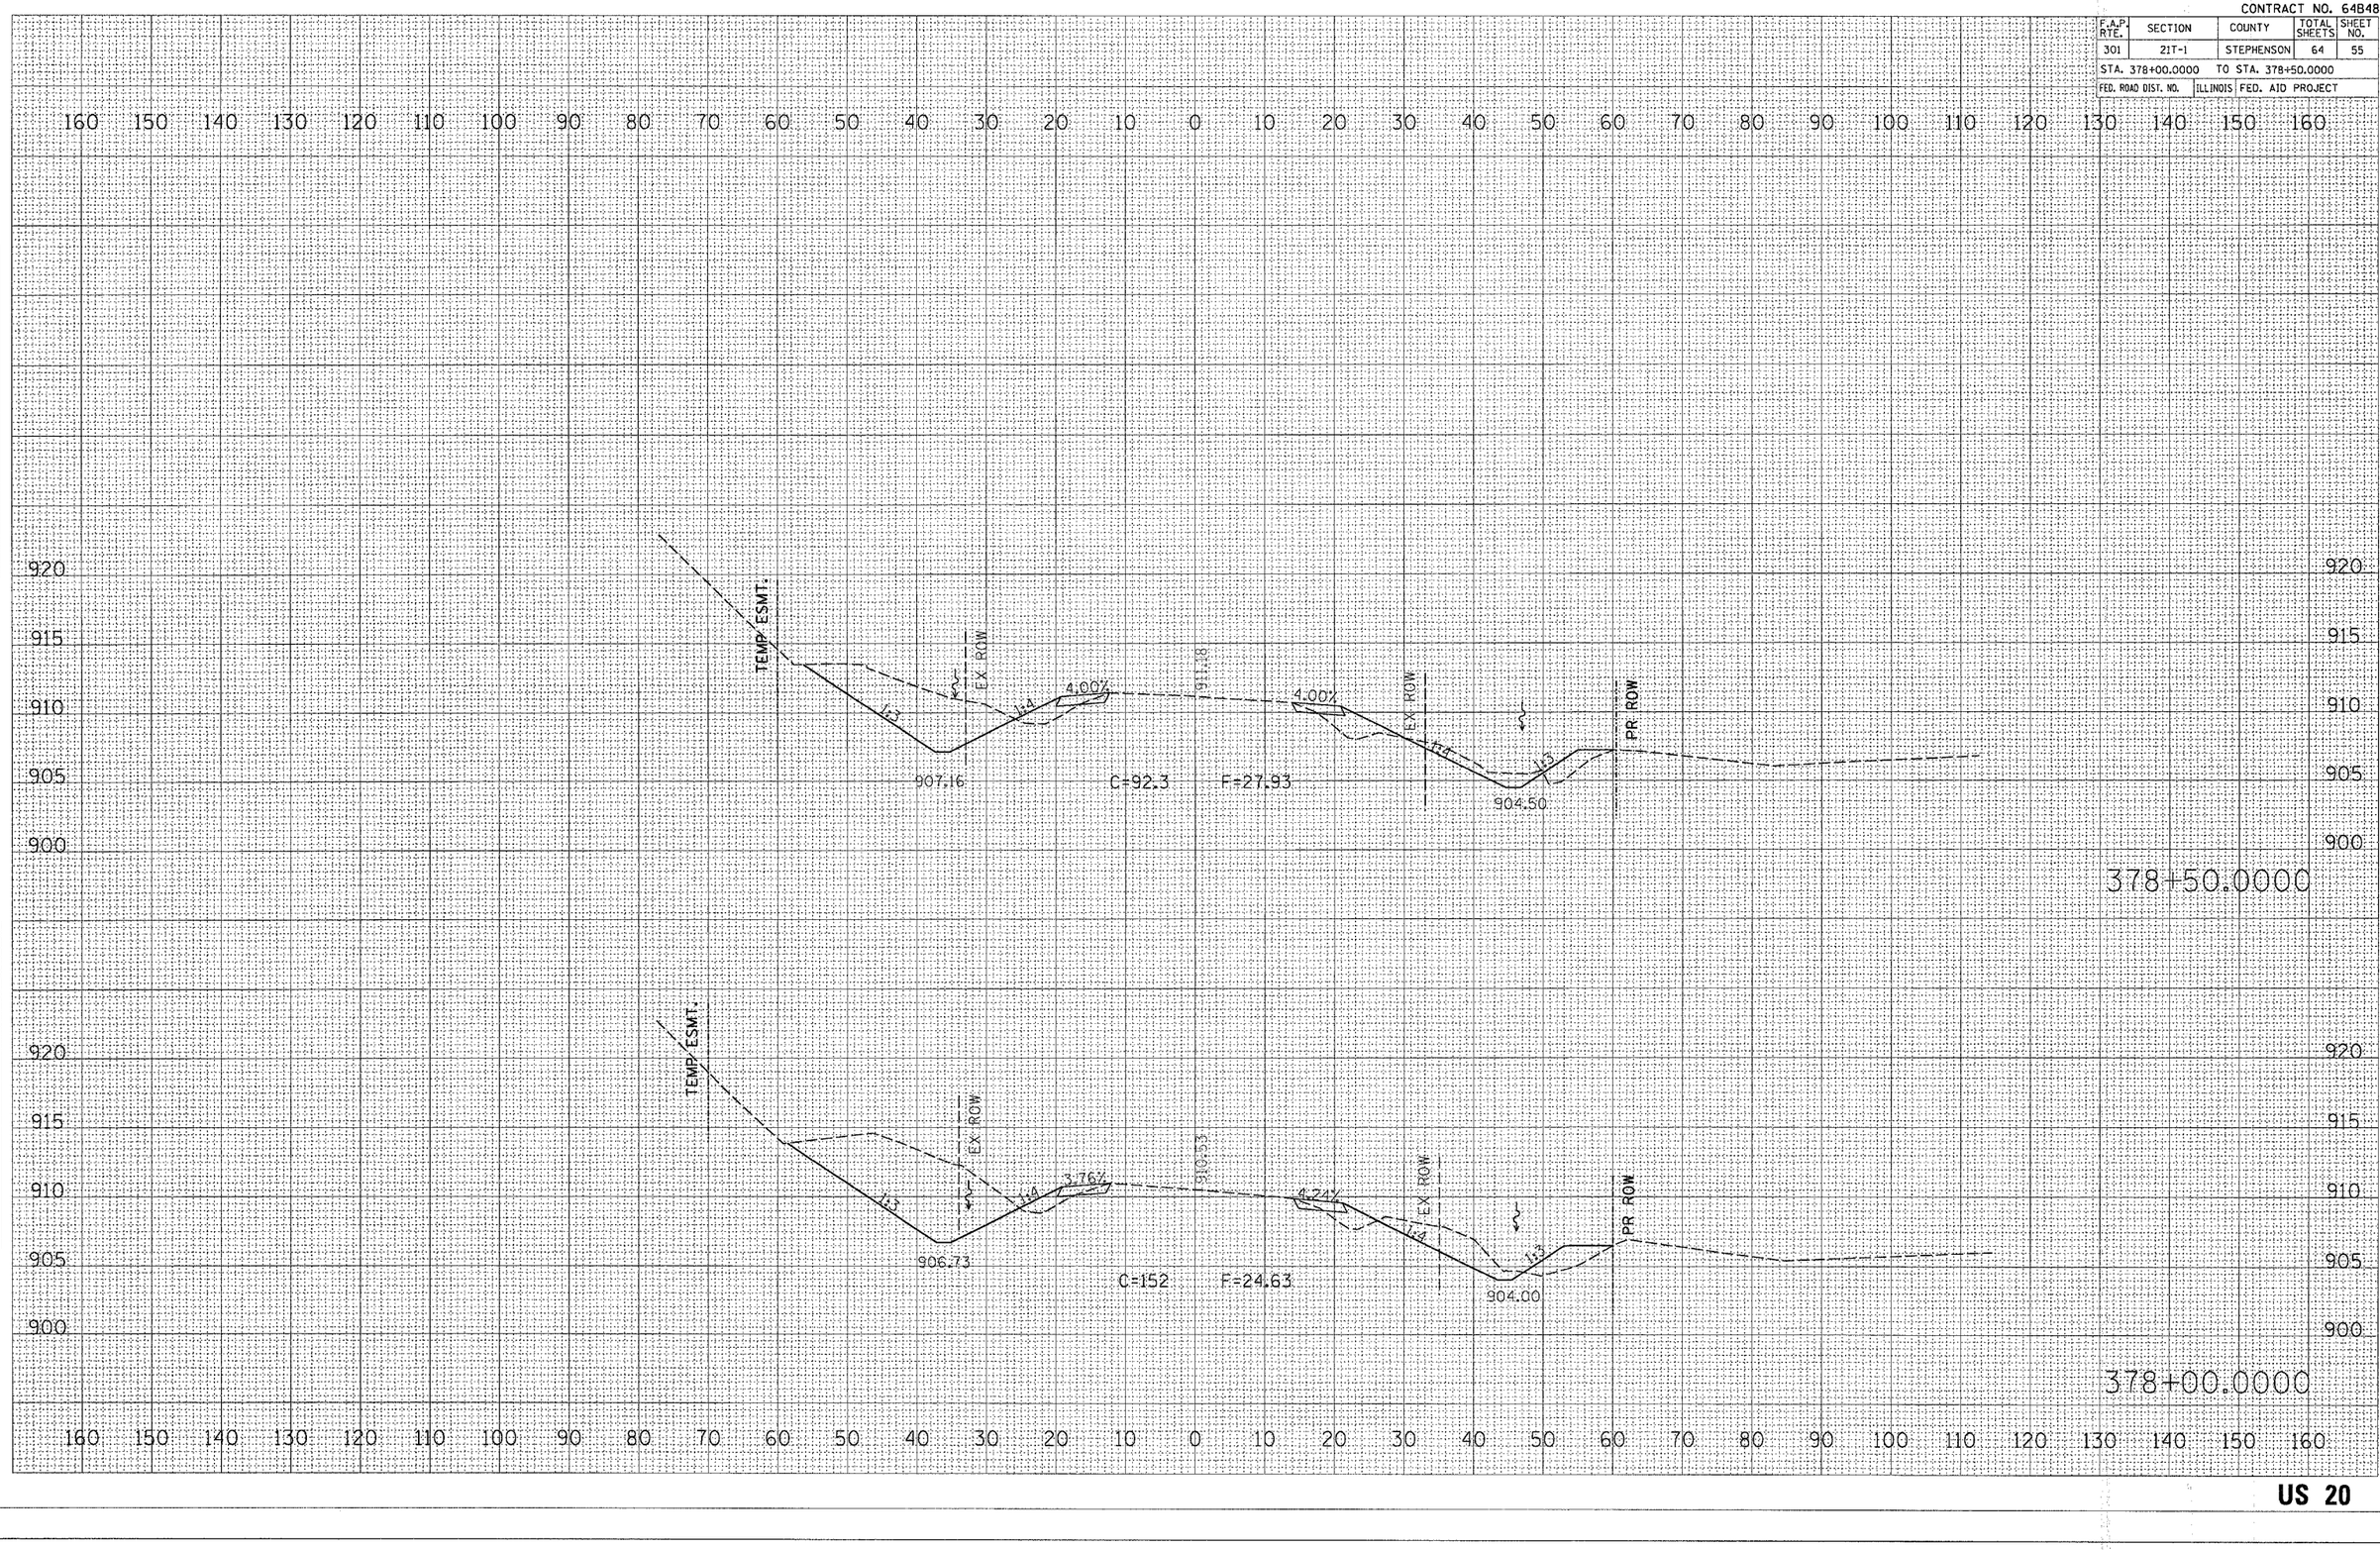

US 20