CONTRACT NO. 64B48

F.A.P. RTE.	SECTION	COUNTY	TOTAL SHEETS	SHEET NO.
301	21T-1	STEPHENSON	64	58

STA. 382+00.0000 TO STA. 382+50.0000

FED. ROAD DIST. NO. | ILLINOIS | FED. AID PROJECT

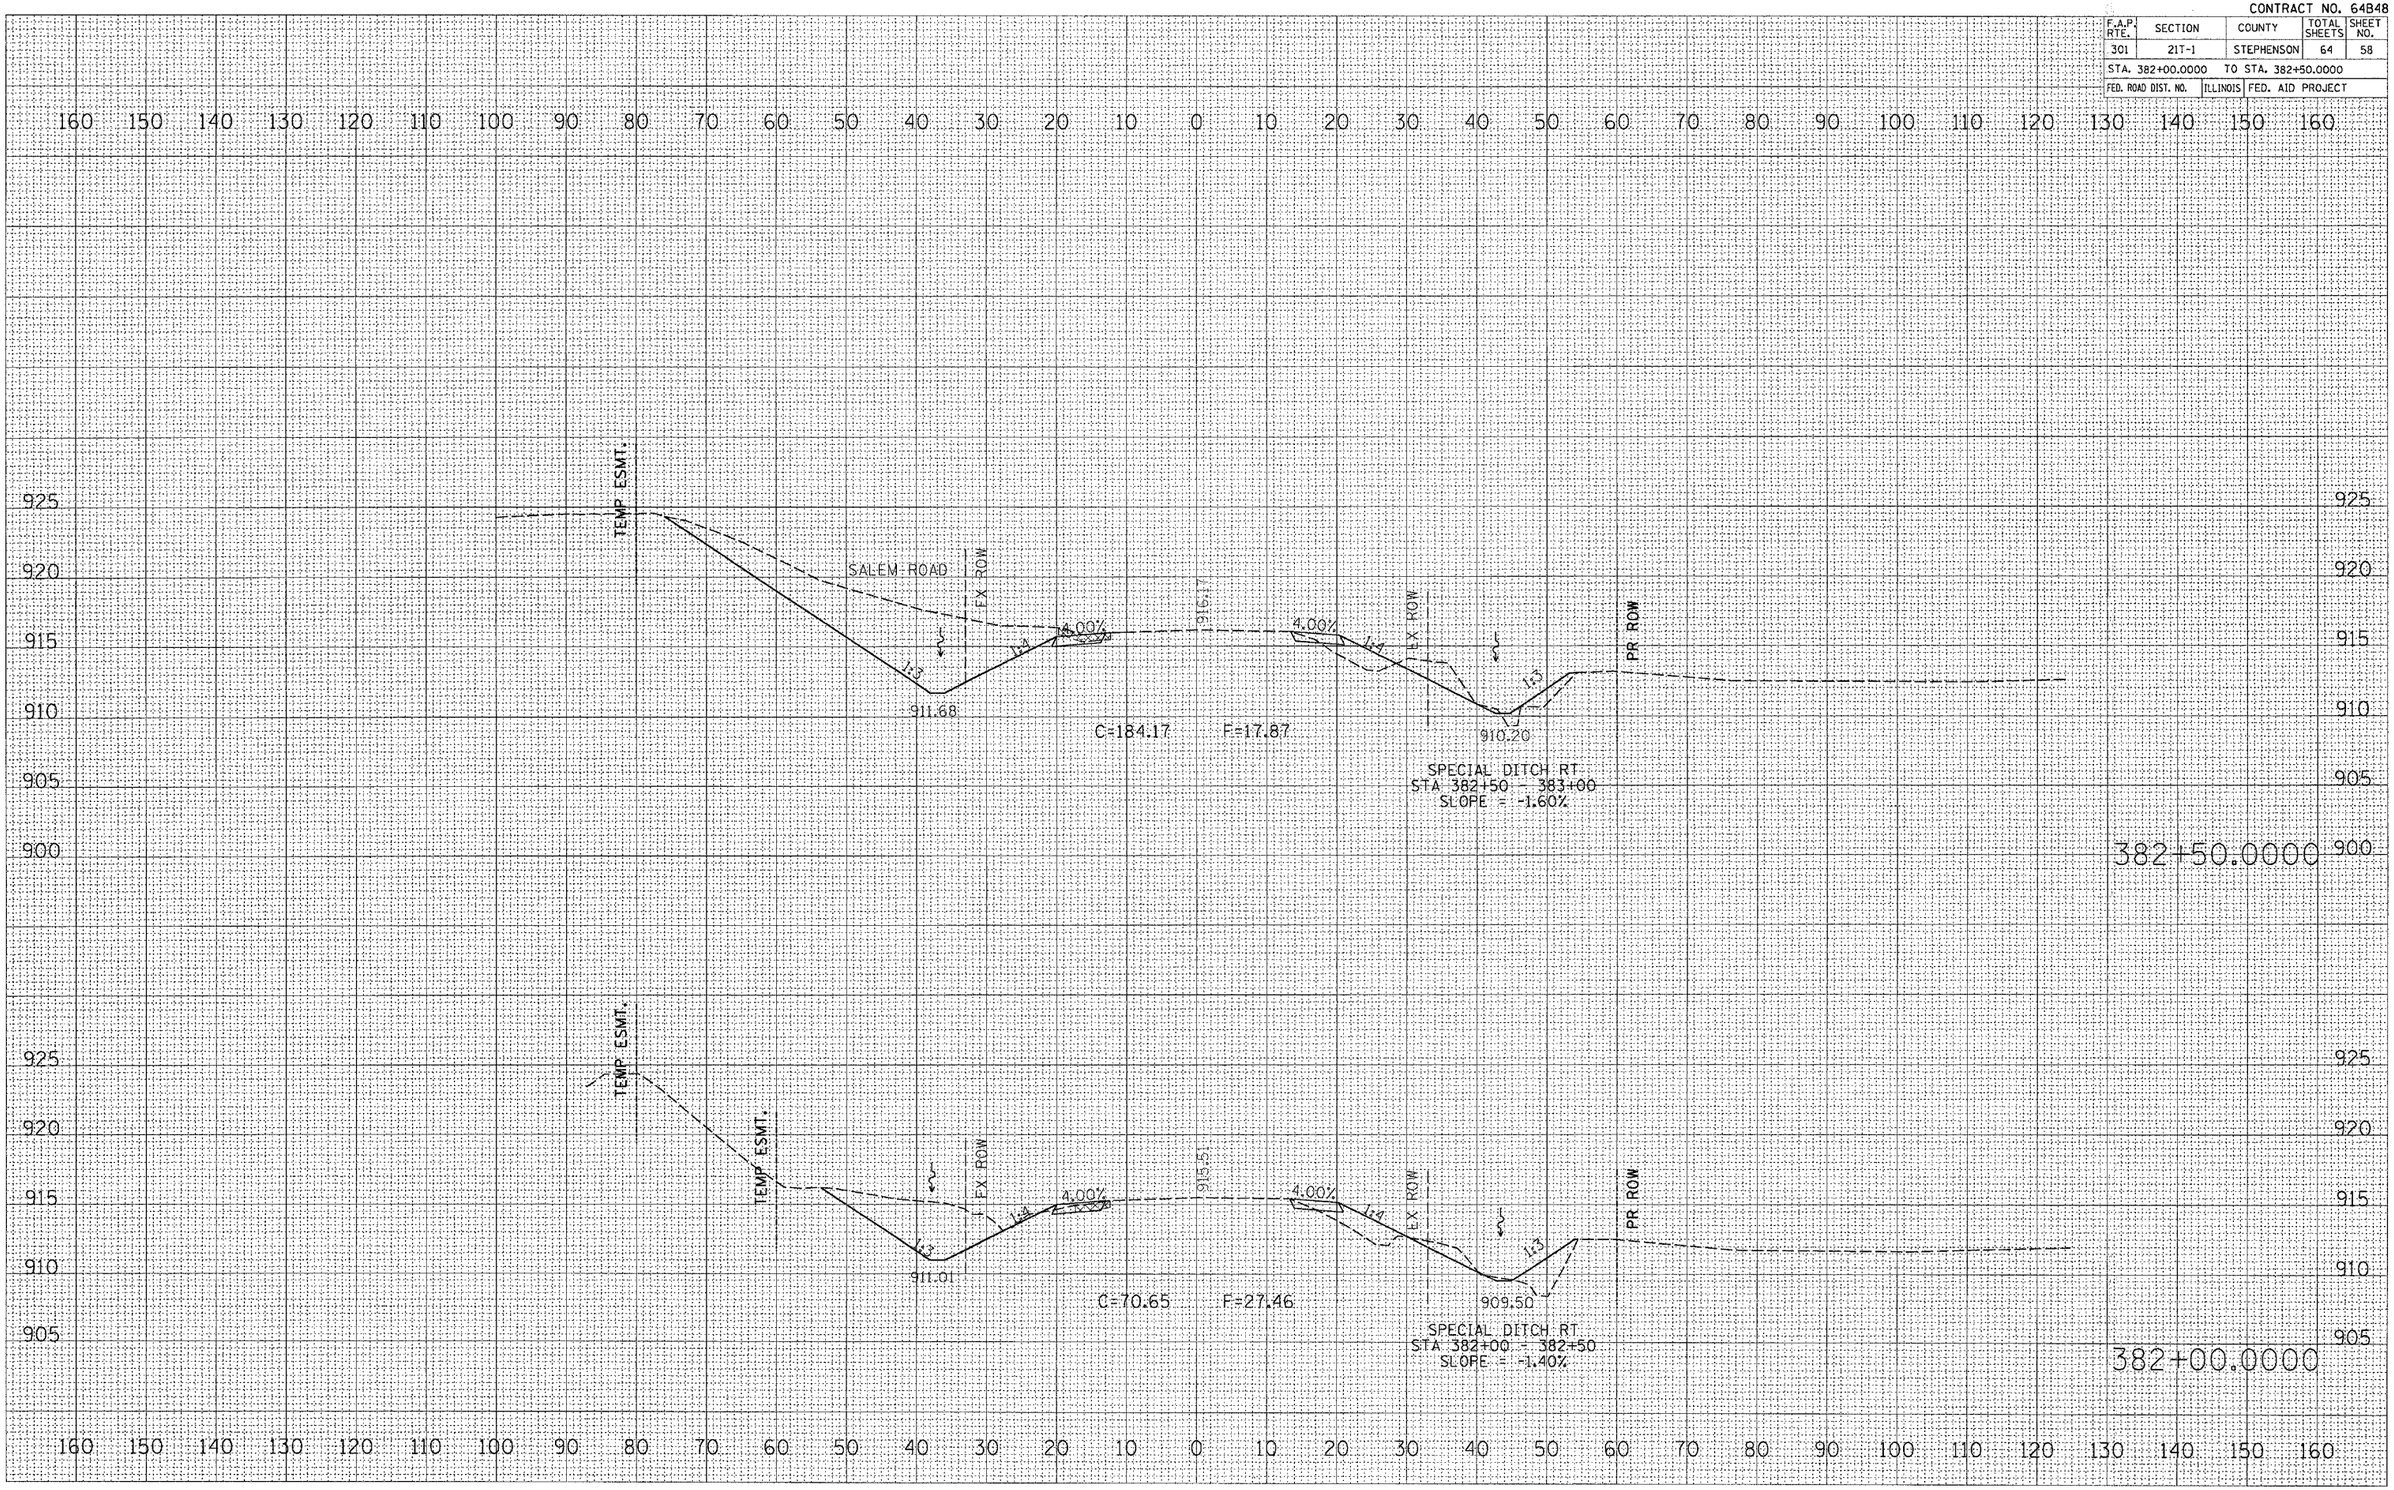

FINAL SURVEY | NOTE BOOK NO. | SURVEYED | PLOTTED | TEMPLATE | AREAS | AREAS CHECKED | BY | DATE

ORIGINAL SURVEY | NOTE BOOK NO. | SURVEYED | PLOTTED | TEMPLATE | AREAS | AREAS CHECKED | BY | DATE

PLOT DATE = Mon Dec 11 09:15:11 2006
FILE NAME = c:\projects\p211105\d11105xml.dgn
PLOT SCALE = 10.0000 ' / IN.
USER NAME = renkeslj

US 20