CONTRACT NO. 64B48

F.A.P. RTE.	SECTION	COUNTY	TOTAL SHEETS	SHEET NO.
301	21T-1	STEPHENSON	64	59

STA. 383+00.0000 TO STA. 383+50.0000

FED. ROAD DIST. NO. | ILLINOIS | FED. AID PROJECT

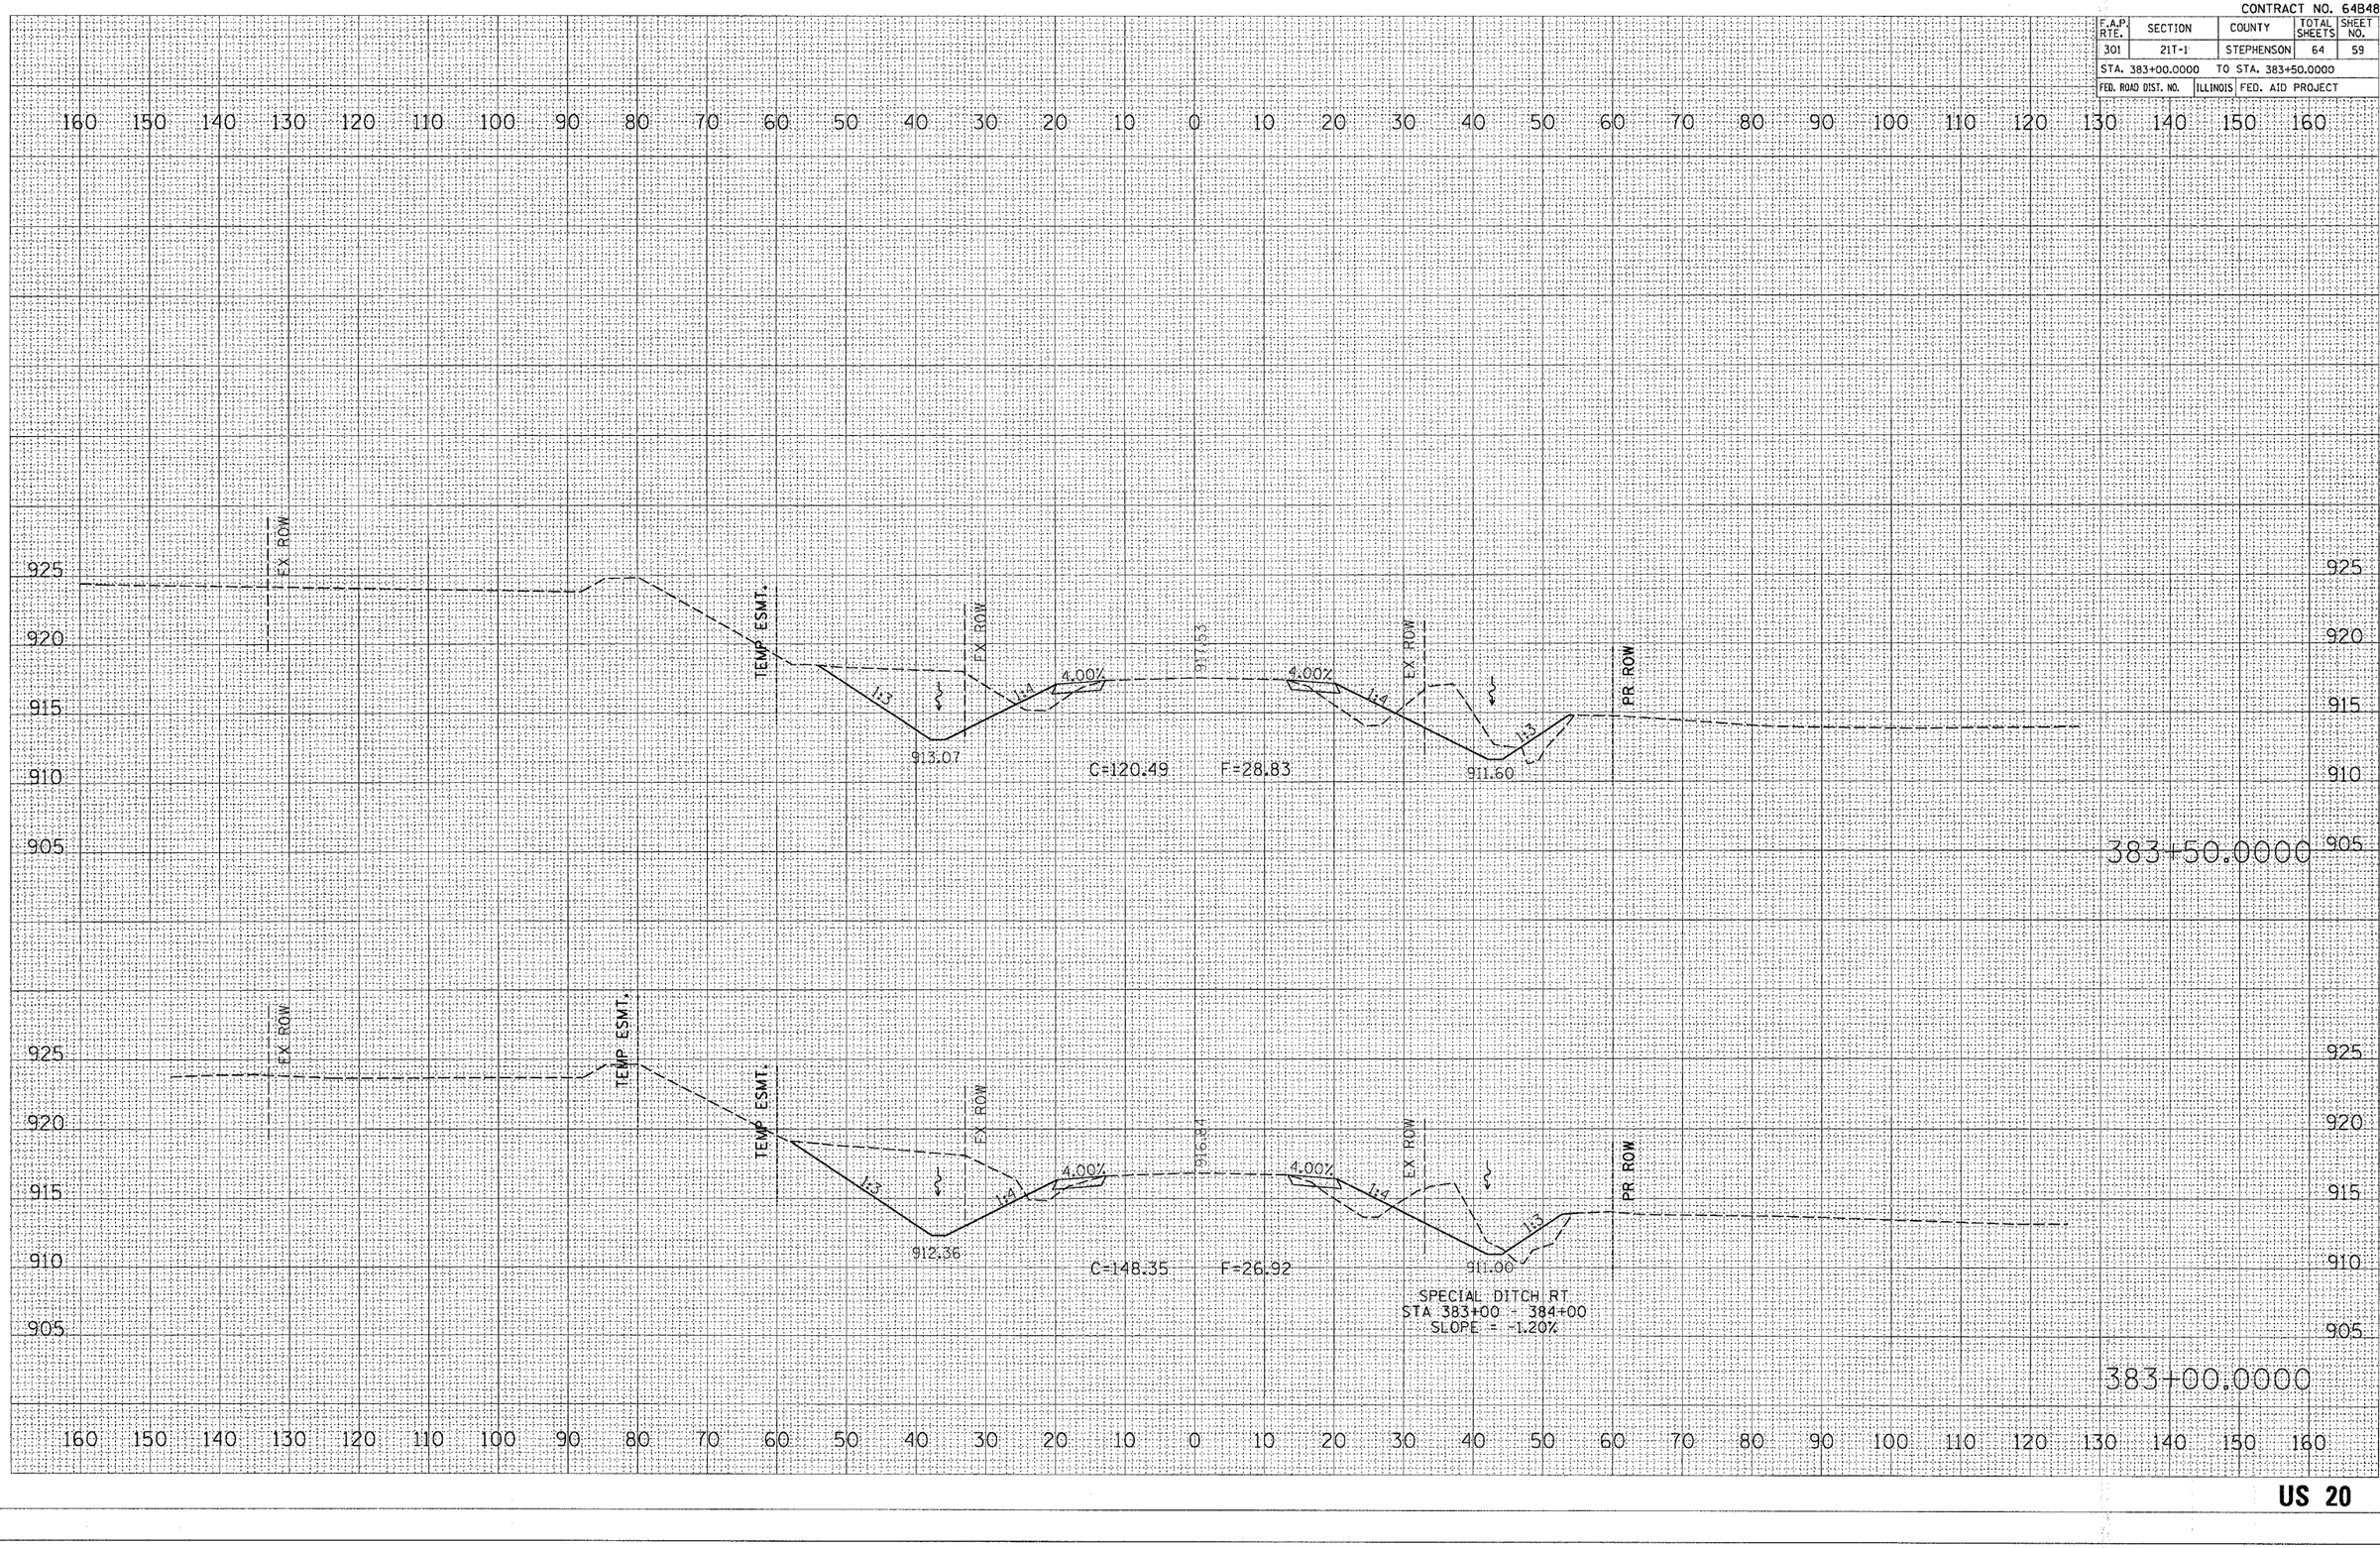

FINAL SURVEY | NOTE BOOK NO. | SURVEYED | PLOTTED | TEMPLATE | AREAS | AREAS CHECKED | BY | DATE

ORIGINAL SURVEY | NOTE BOOK NO. | SURVEYED | P TED | T. LATE | AREAS | AREAS CHECKED | BY | DATE

PLOT DATE = Mon Dec 11 09:15:12 2006
FILE NAME = c:\projects\p211105\d11105xml.dgn
PLOT SCALE = 10.0000 ' / IN.
USER NAME = renkesij

US 20