CONTRACT NO. 64B81

F.A.P. RTE.	SECTION	COUNTY	TOTAL SHEETS	SHEET NO.
*754	101M&TS	BOONE	95	24
STA. 230+00		TO STA. 236+00		
FED. ROAD DIST. NO.	ILLINOIS	FED. AID PROJECT		

*(IL 76)

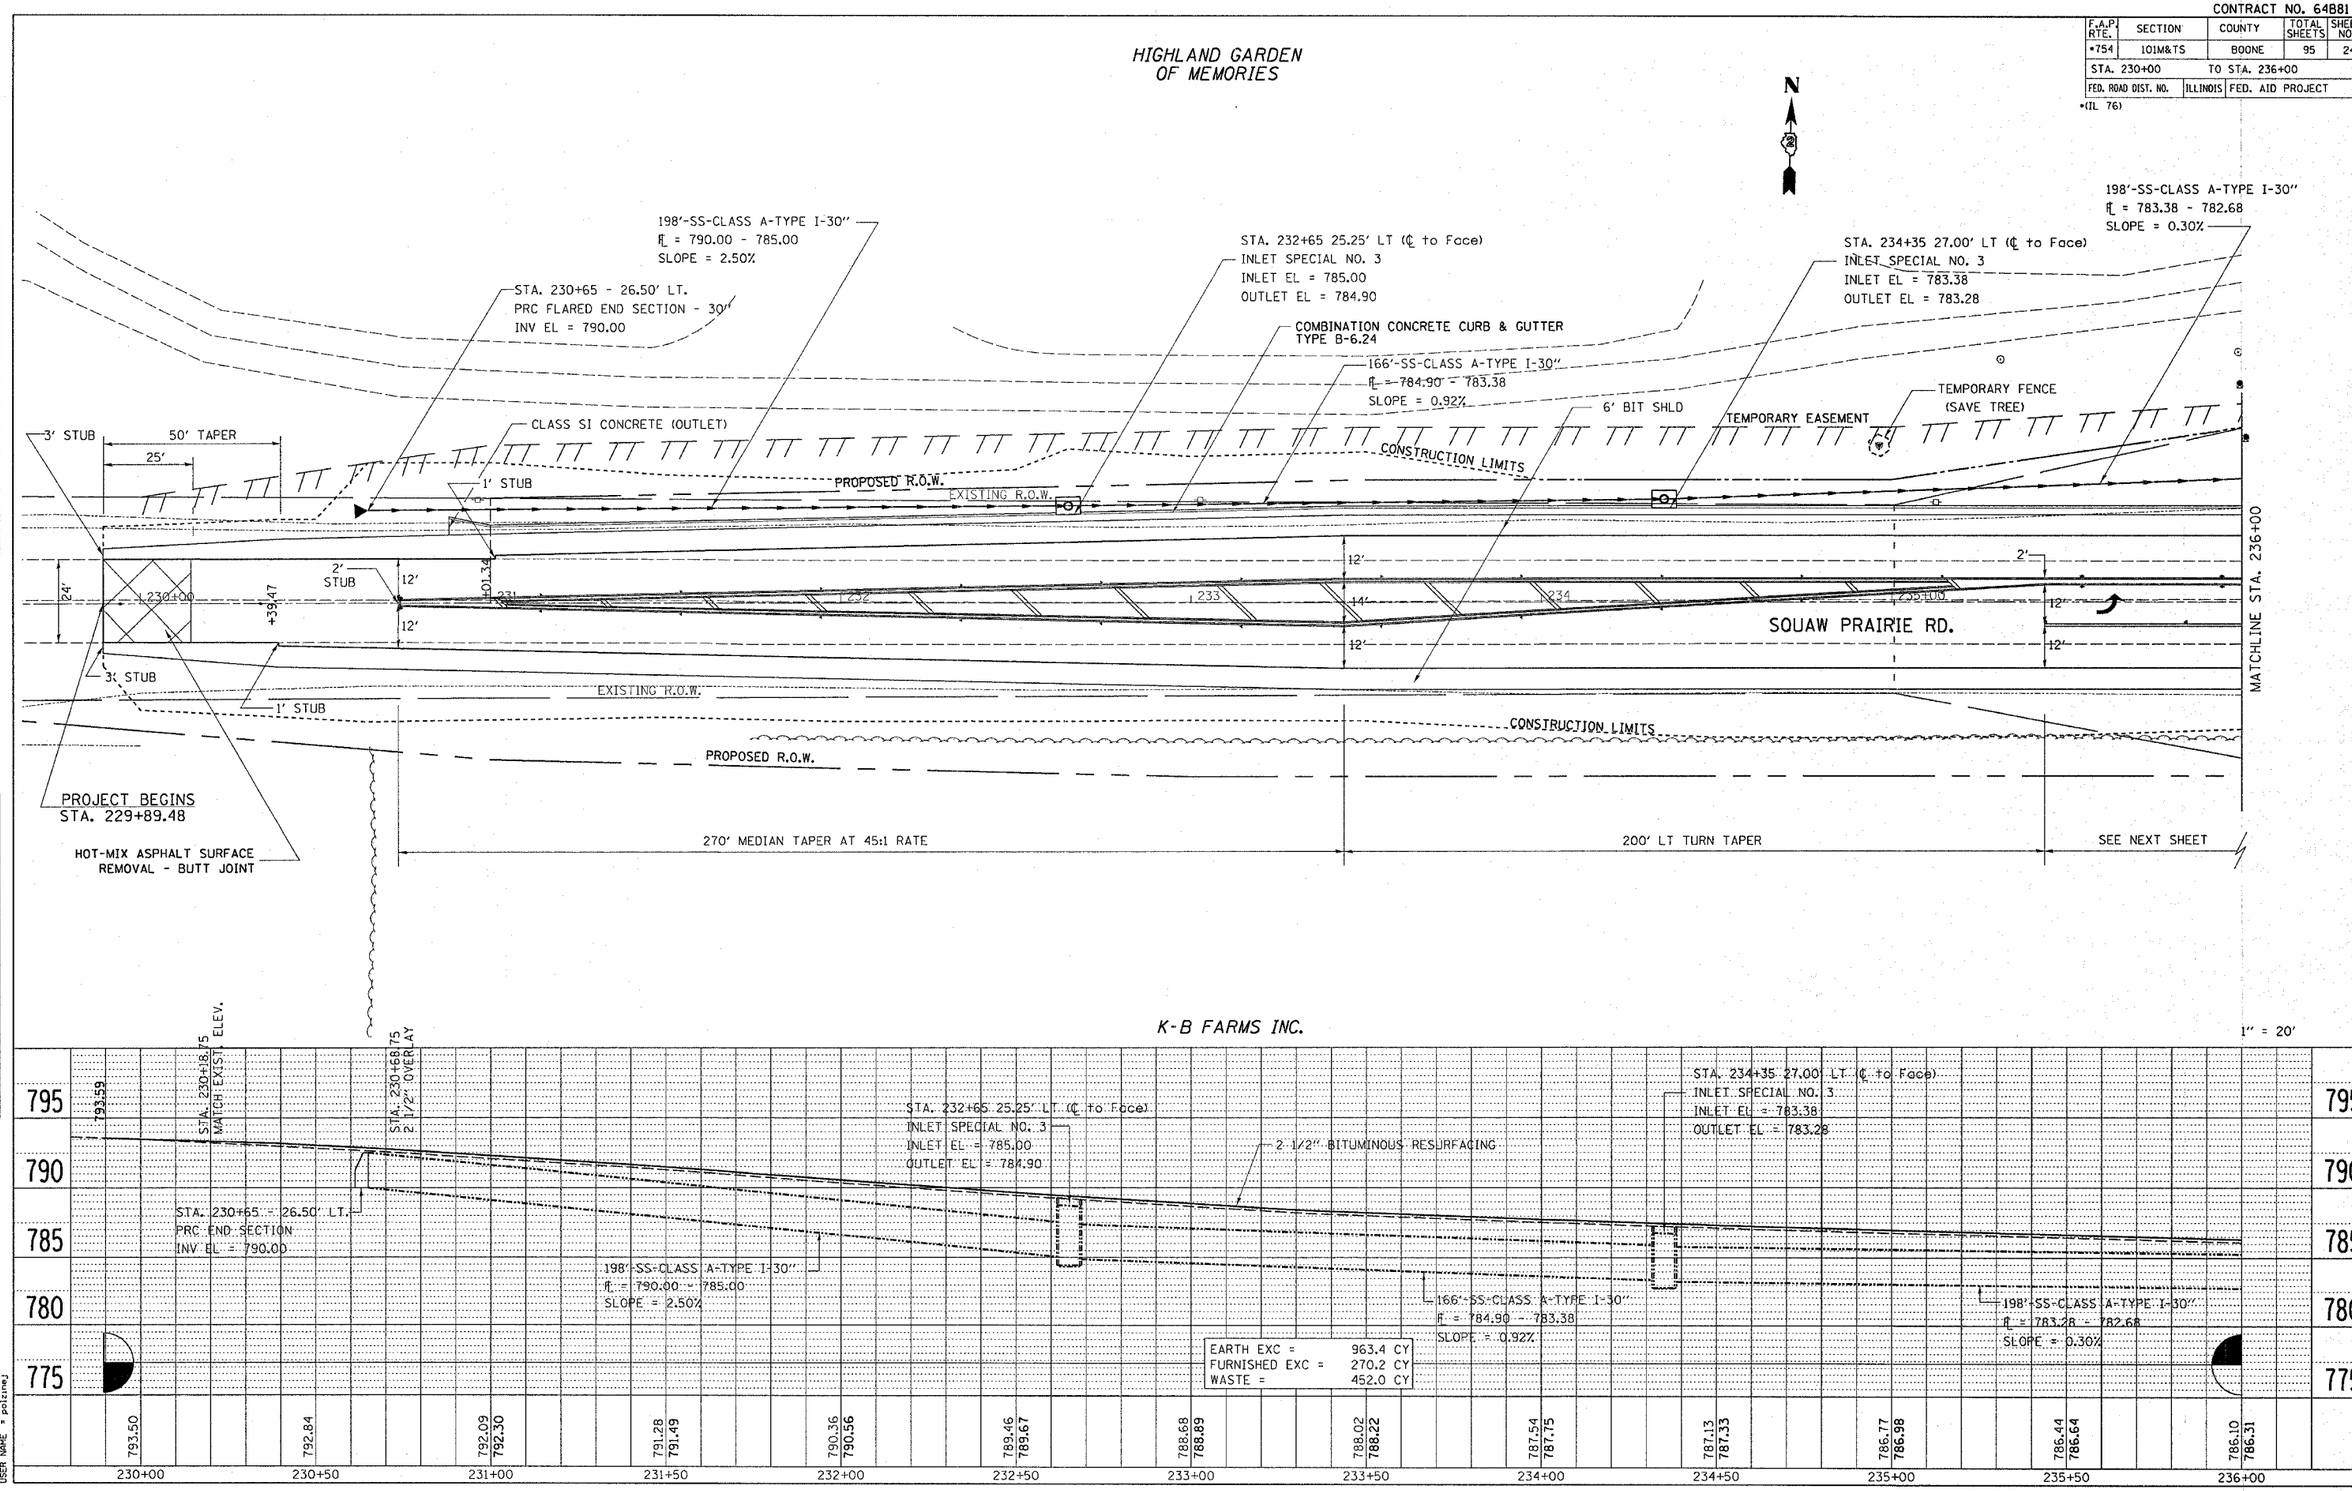

PLAN: SURVEYED / PLOTTED / ALIGNMENT CHECKED / RT. OF WAY CHECKED / CADD FILE NAME / NOTE BOOK NO. / BY / DATE

PROFILE: SURVEYED / PLOTTED / GRADES CHECKED / B.M. NOTED / STRUCTURE NOTATNS CHK'D / NOTE BOOK NO. / BY / DATE

PLOT DATE = Fri Dec 08 08:15:01 2006
FILE NAME = c:\projects\p200105\s00105pln.dgn
PLOT SCALE = 20.0000 ' / IN.
USER NAME = polzinej

SQUAW PRAIRIE ROAD
PLAN & PROFILE