CONTRACT NO. 64B81

| F.A.P. RTE. | SECTION | COUNTY | TOTAL SHEETS | SHEET NO. |
|---|---|---|---|---|
| •754 | 101M&TS | BOONE | 95 | 27 |
| STA. 43+00 | TO STA. 49+00 | | | |
| FED. ROAD DIST. NO. | ILLINOIS | FED. AID PROJECT | | |

•(IL 76)

K-B FARMS INC.

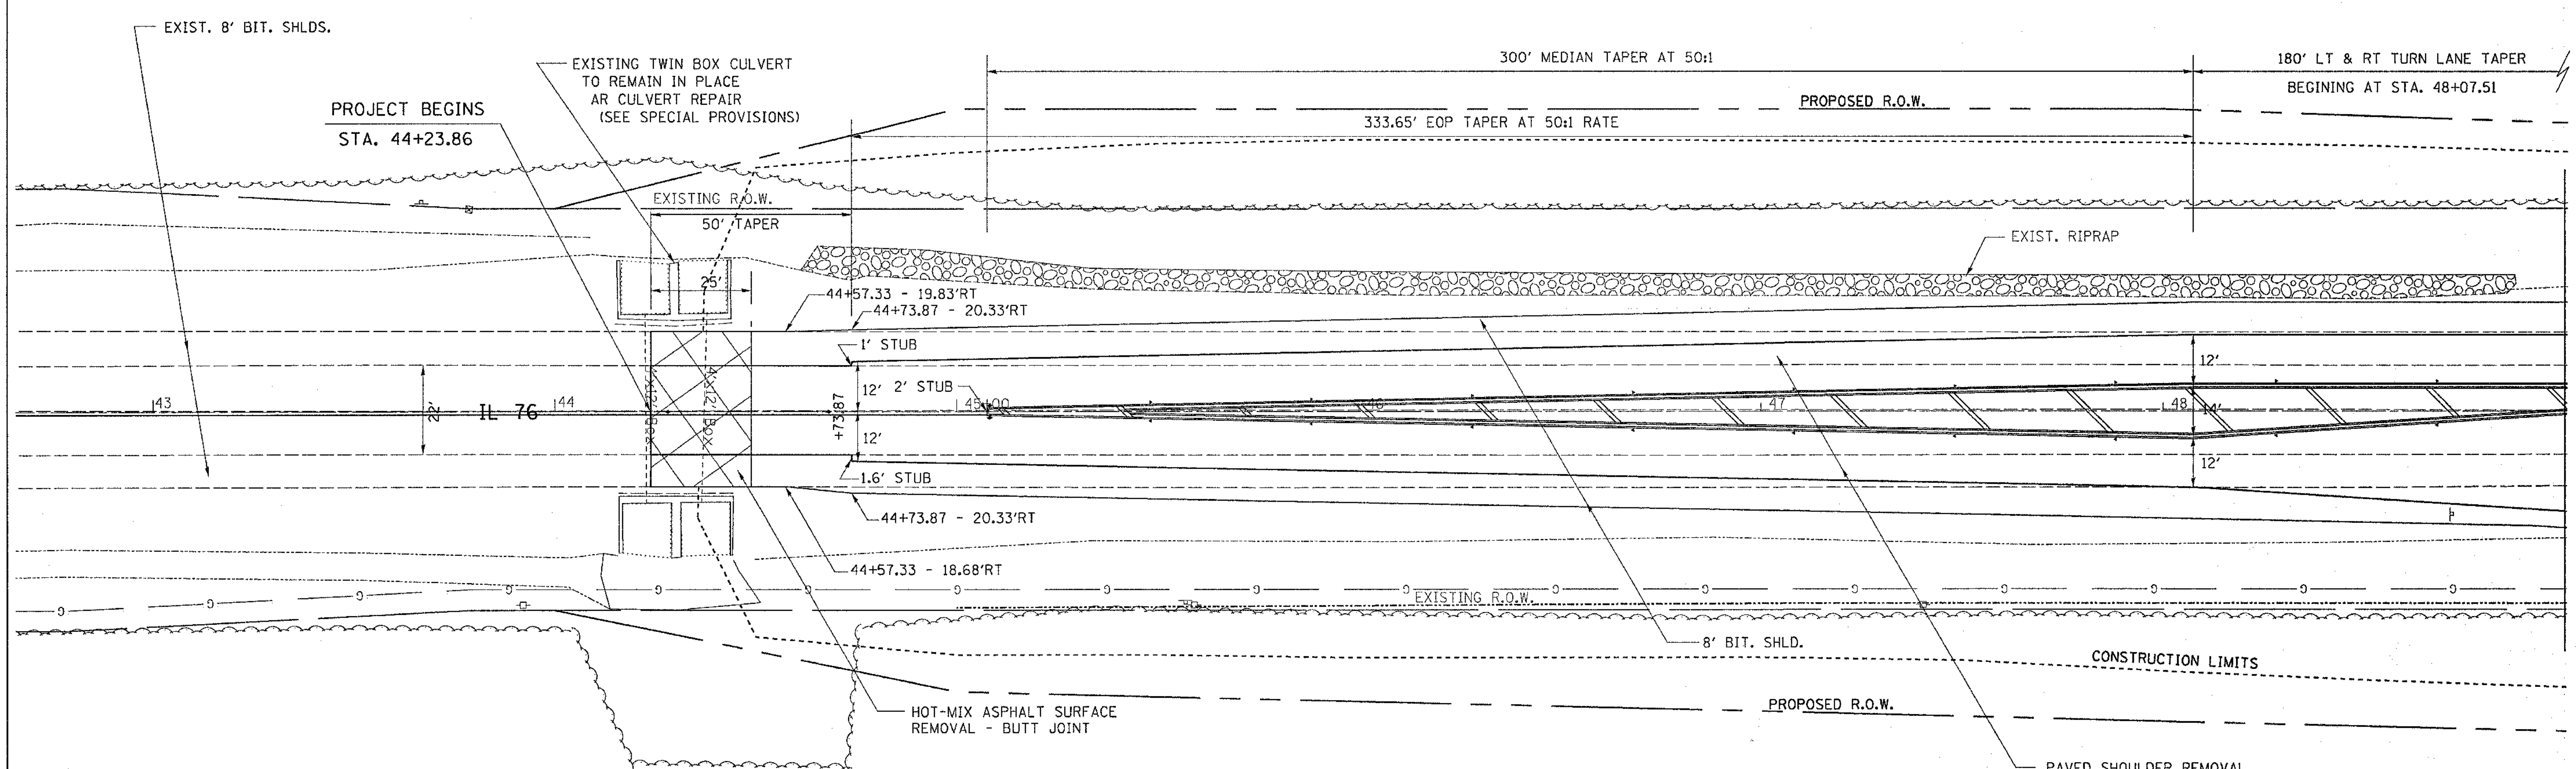


K-B FARMS INC.

1" = 20'

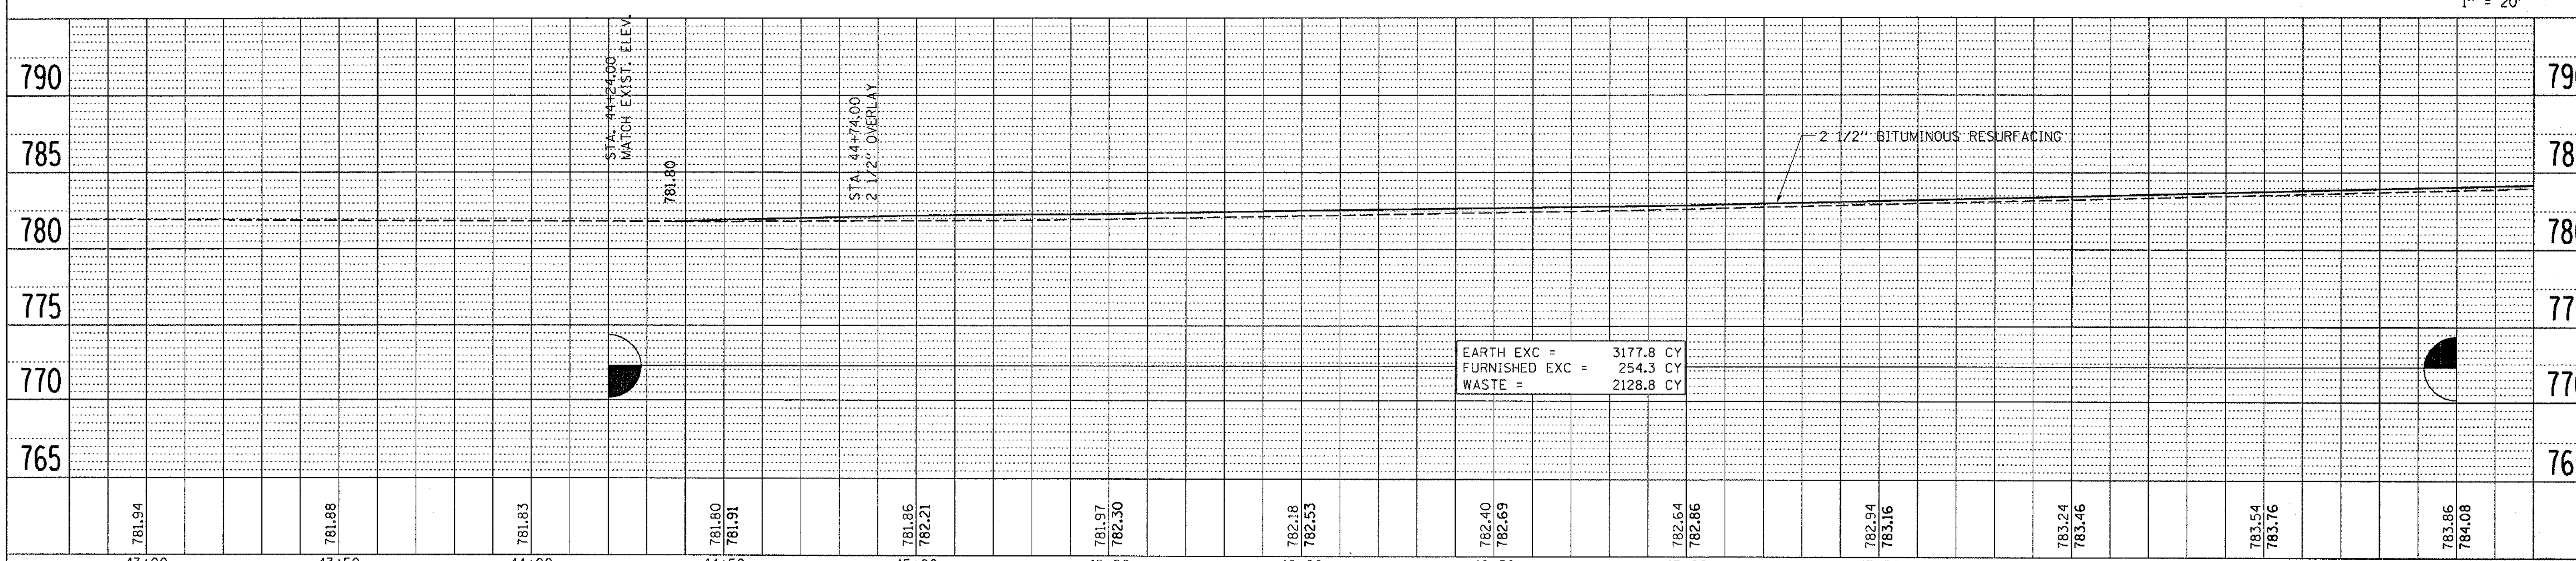


| PLAN | |
|---|---|
| NOTE BOOK | SURVEYED |
| NO. | PLOTTED |
| | ALIGNMENT CHECKED |
| | RT. OF WAY CHECKED |
| | CADD FILE NAME |

| PROFILE | |
|---|---|
| NOTE BOOK | SURVEYED |
| NO. | PLOTTED |
| | GRADES CHECKED |
| | B.M. NOTED |
| | STRUCTURE NOTAT'NS CH'KD |

•DATE-TIME•
•DGN-SPEC•
•REF
•REF
•REF
•REF

# IL RTE 76
# PLAN & PROFILE