CONTRACT NO. 64B81

F.A.P. RTE.	SECTION	COUNTY	TOTAL SHEETS	SHEET NO.
*754	101M&TS	BOONE	95	31
STA. _____	TO STA. _____			
FED. ROAD DIST. NO. _	ILLINOIS	FED. AID PROJECT		

*(IL 76)

PAVEMENT ELEVATIONS

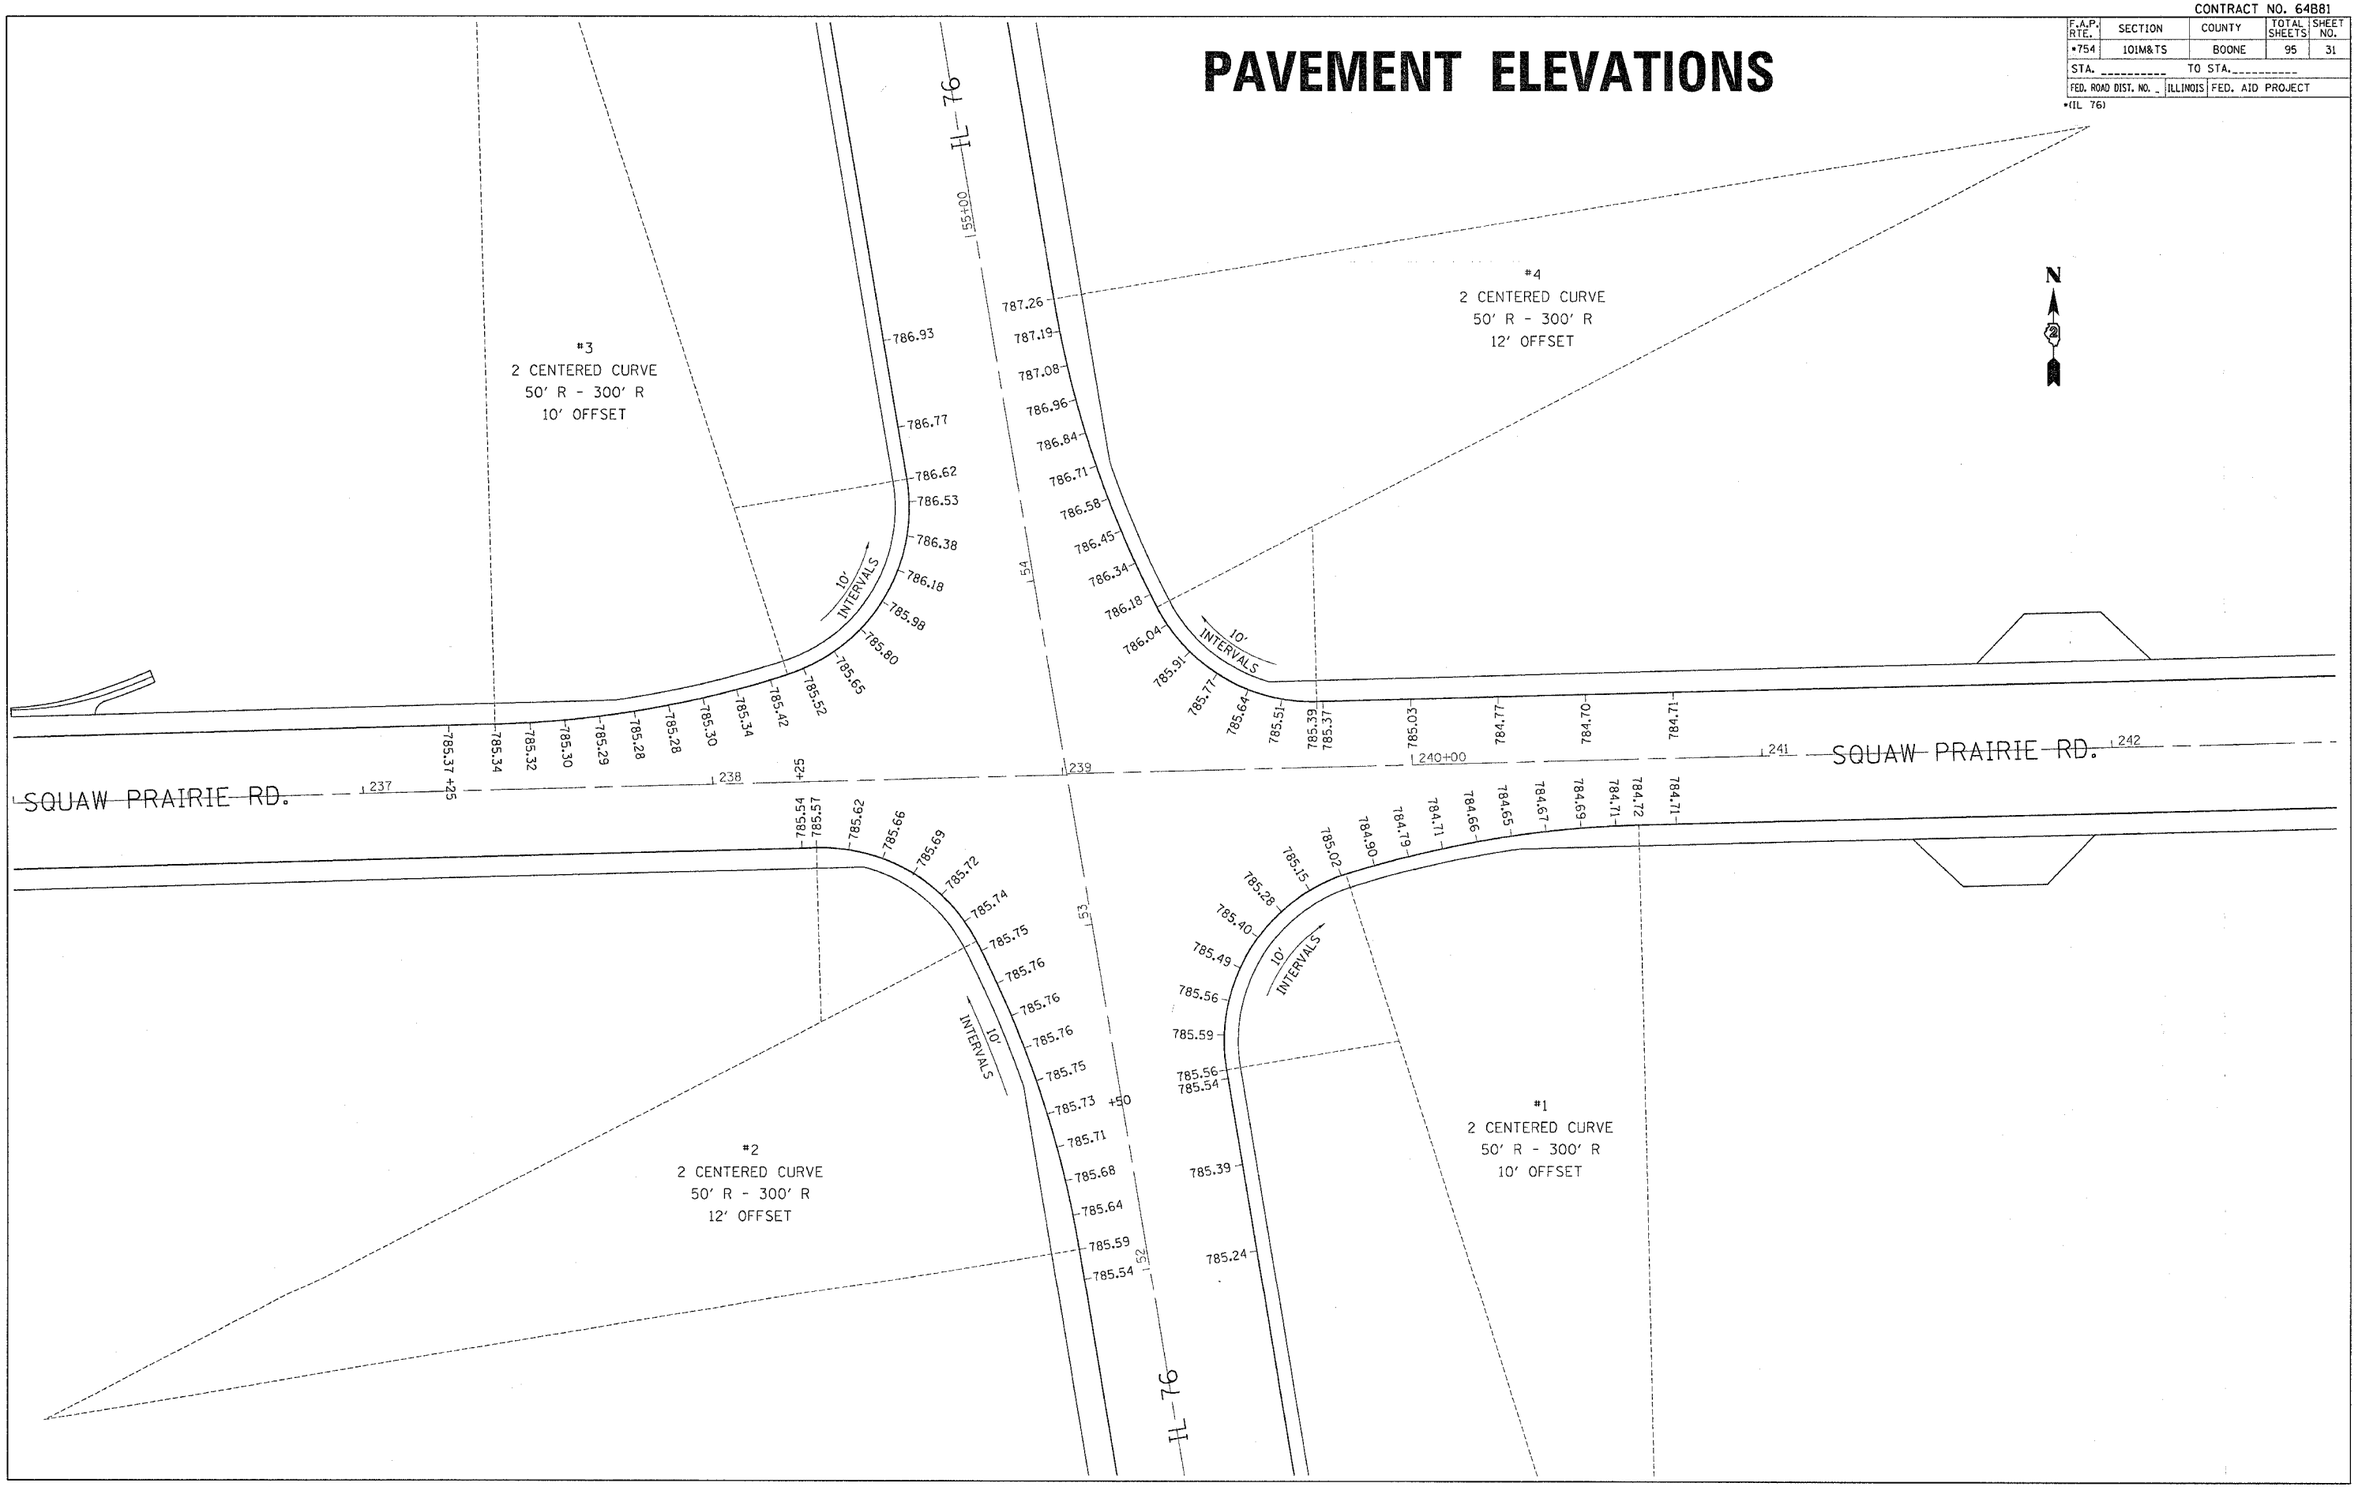

PLOT DATE = Fri Dec 09 11:25:58 2005
FILE NAME = c:\projects\2005\85\d0585sal.dgn
PLOT SCALE = 20.0000 ' / IN.
REFERENCE = REF

PAVEMENT ELEVATIONS