CONTRACT NO. 64B81

| F.A.P. RTE. | SECTION | COUNTY | TOTAL SHEETS | SHEET NO. |
|---|---|---|---|---|
| •754 | 101M&TS | BOONE | 95 | 43 |
| STA. _____ | TO STA. _____ | | | |
| FED. ROAD DIST. NO. _ | ILLINOIS | FED. AID PROJECT | | |

•(IL 76)

# TRAFFIC SIGNAL PLANS

| MAST ARM FOUNDATIONS | | |
|---|---|---|
| MAST ARM LENGTH (FT) | DIAMETER (IN) | LENGTH (FT) |
| 38 | 30 | 15.5 |
| 40 | 36 | 15.25 |
| 42 | 36 | 15.5 |
| 55 | 36 | 16 |

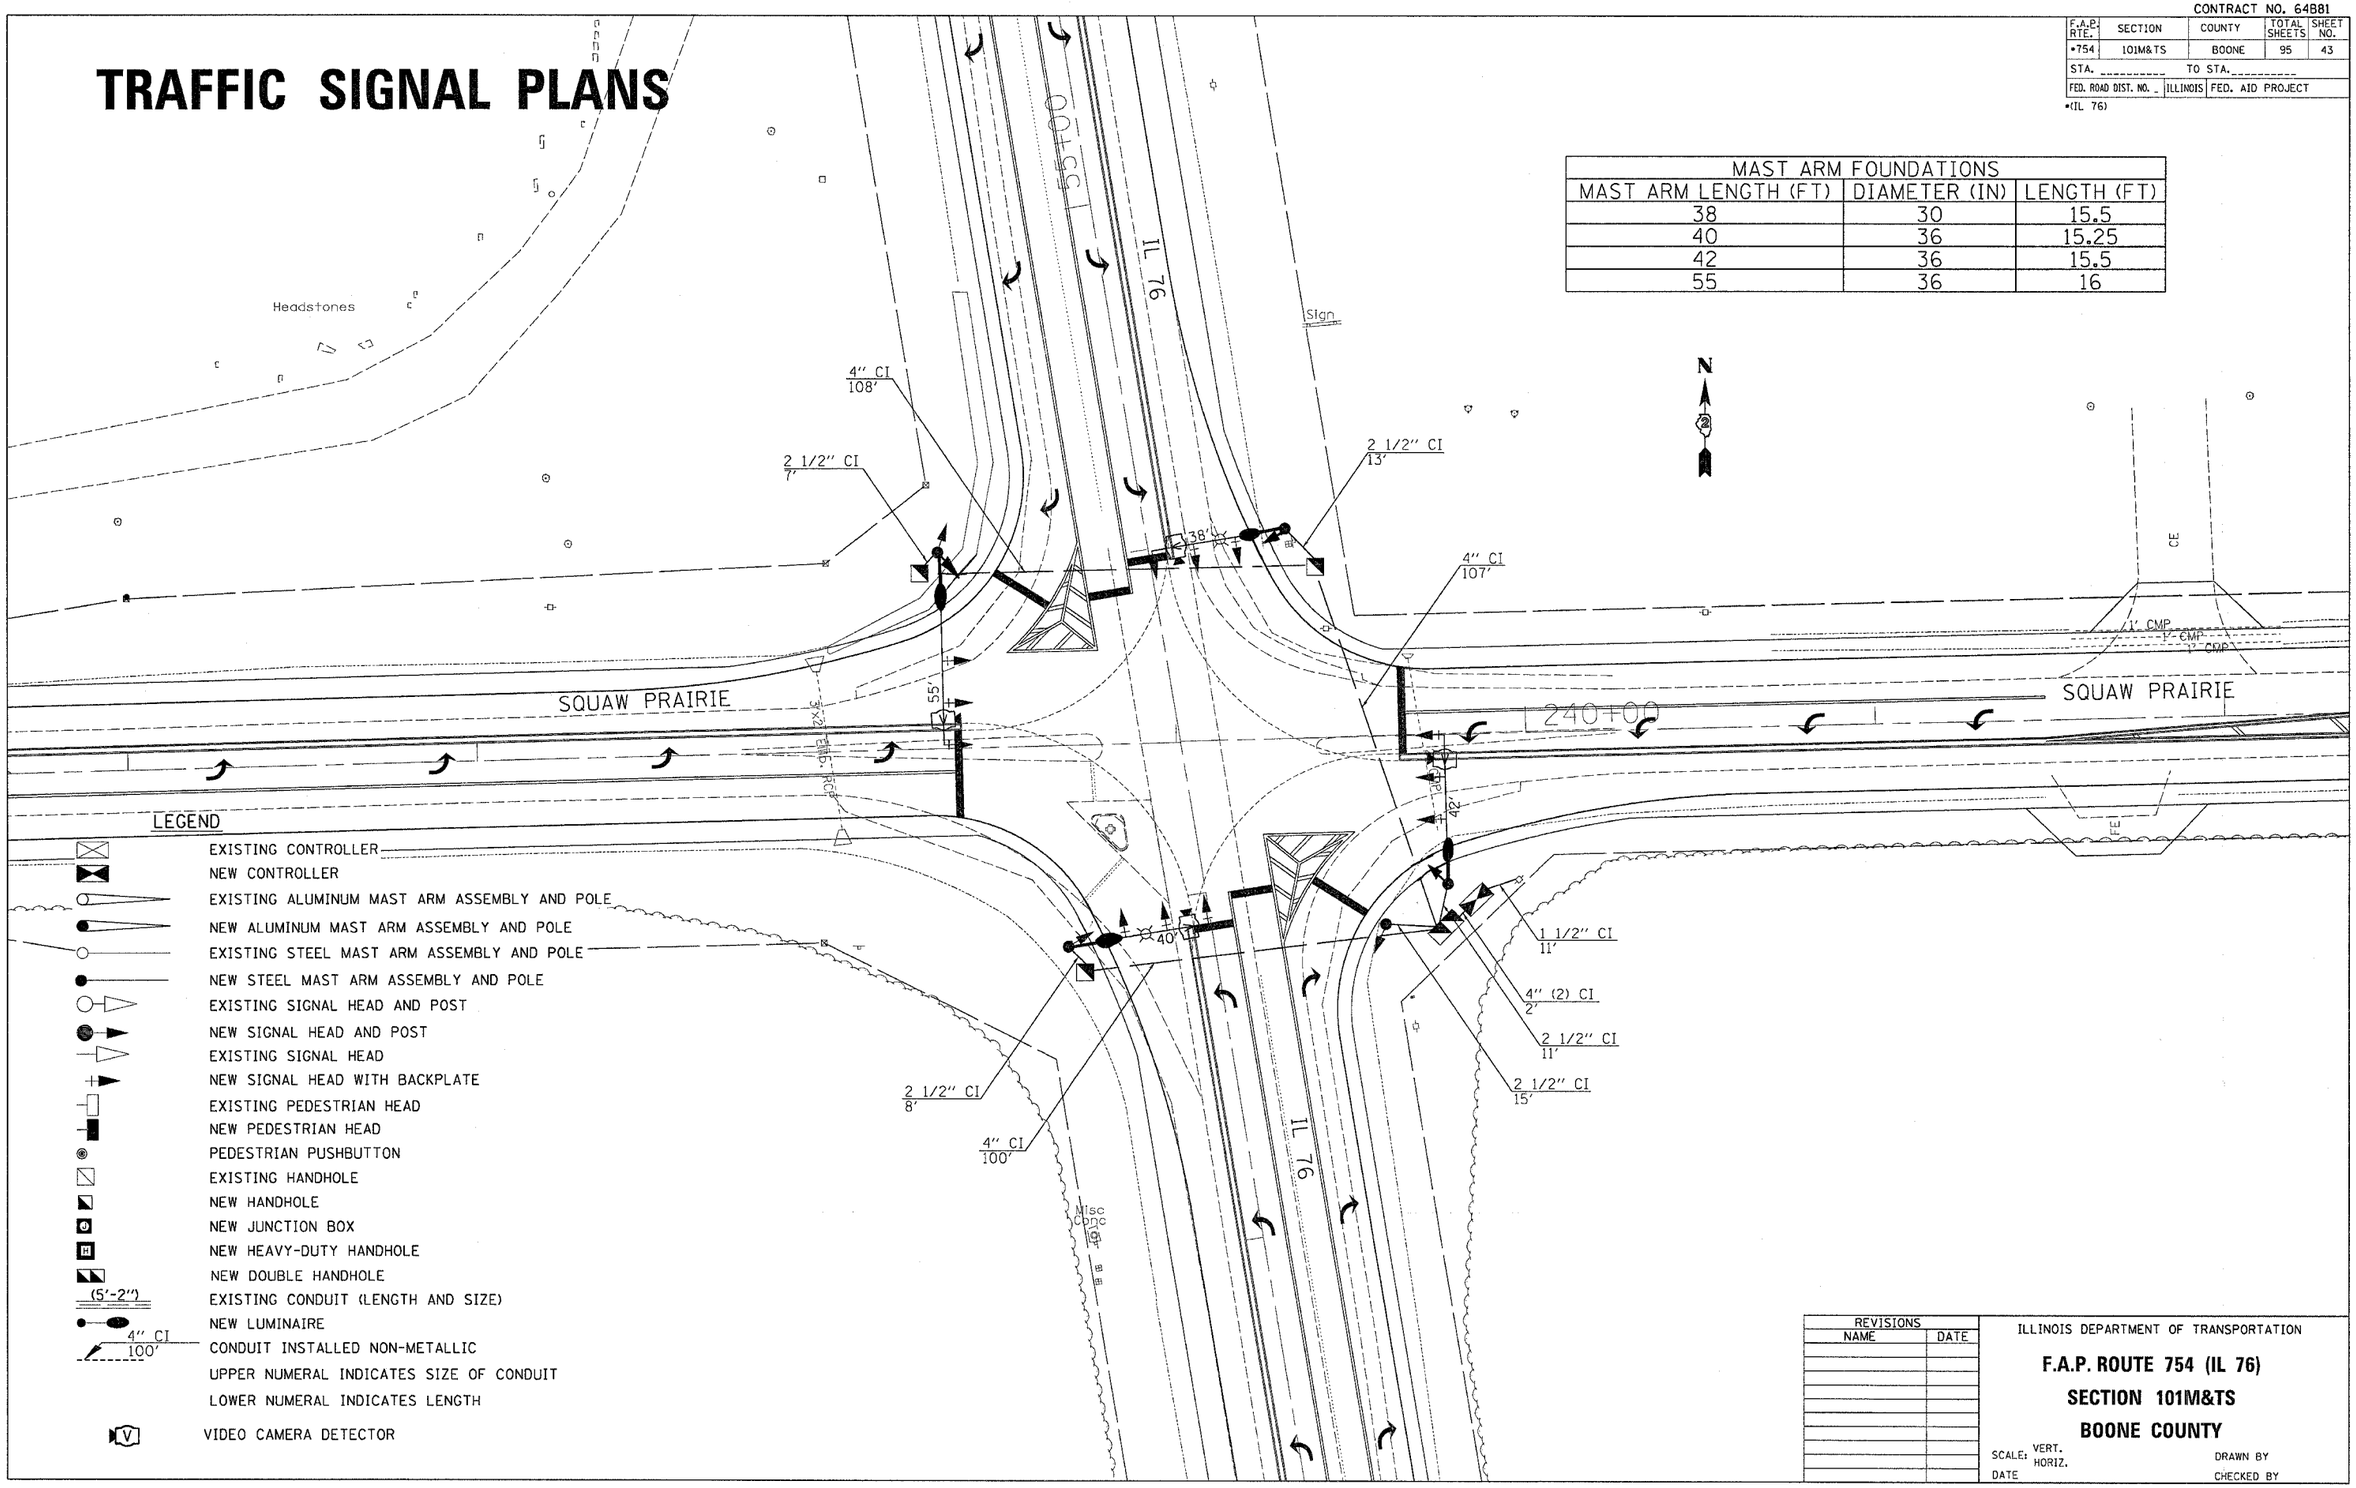


PLOT DATE = Fri Dec 08 11:49:32 2006
FILE NAME = e:\projects\c260186\d801186rsf.dgn
PLOT SCALE = 20.0000 ' / IN.
USER NAME = pdixrnaj

| REVISIONS | |
|---|---|
| NAME | DATE |
| | |

ILLINOIS DEPARTMENT OF TRANSPORTATION

**F.A.P. ROUTE 754 (IL 76)**

**SECTION 101M&TS**

**BOONE COUNTY**

SCALE: VERT. HORIZ.

DRAWN BY

DATE

CHECKED BY

**TRAFFIC SIGNAL PLANS**