CONTRACT NO. 64B81

F.A.P RTE.	SECTION	COUNTY	TOTAL SHEETS	SHEET NO.
754	101M&TS	BOONE	95	64
STA. 45+00.0000		TO STA. 46+00.0000		
FED. ROAD DIST. NO.	ILLINOIS	FED. AID PROJECT		

FINAL SURVEY	BY	DATE
SURVEYED		
PLOTTED		
NOTE BOOK		
AREAS		
AREAS CHECKED		
NO.		

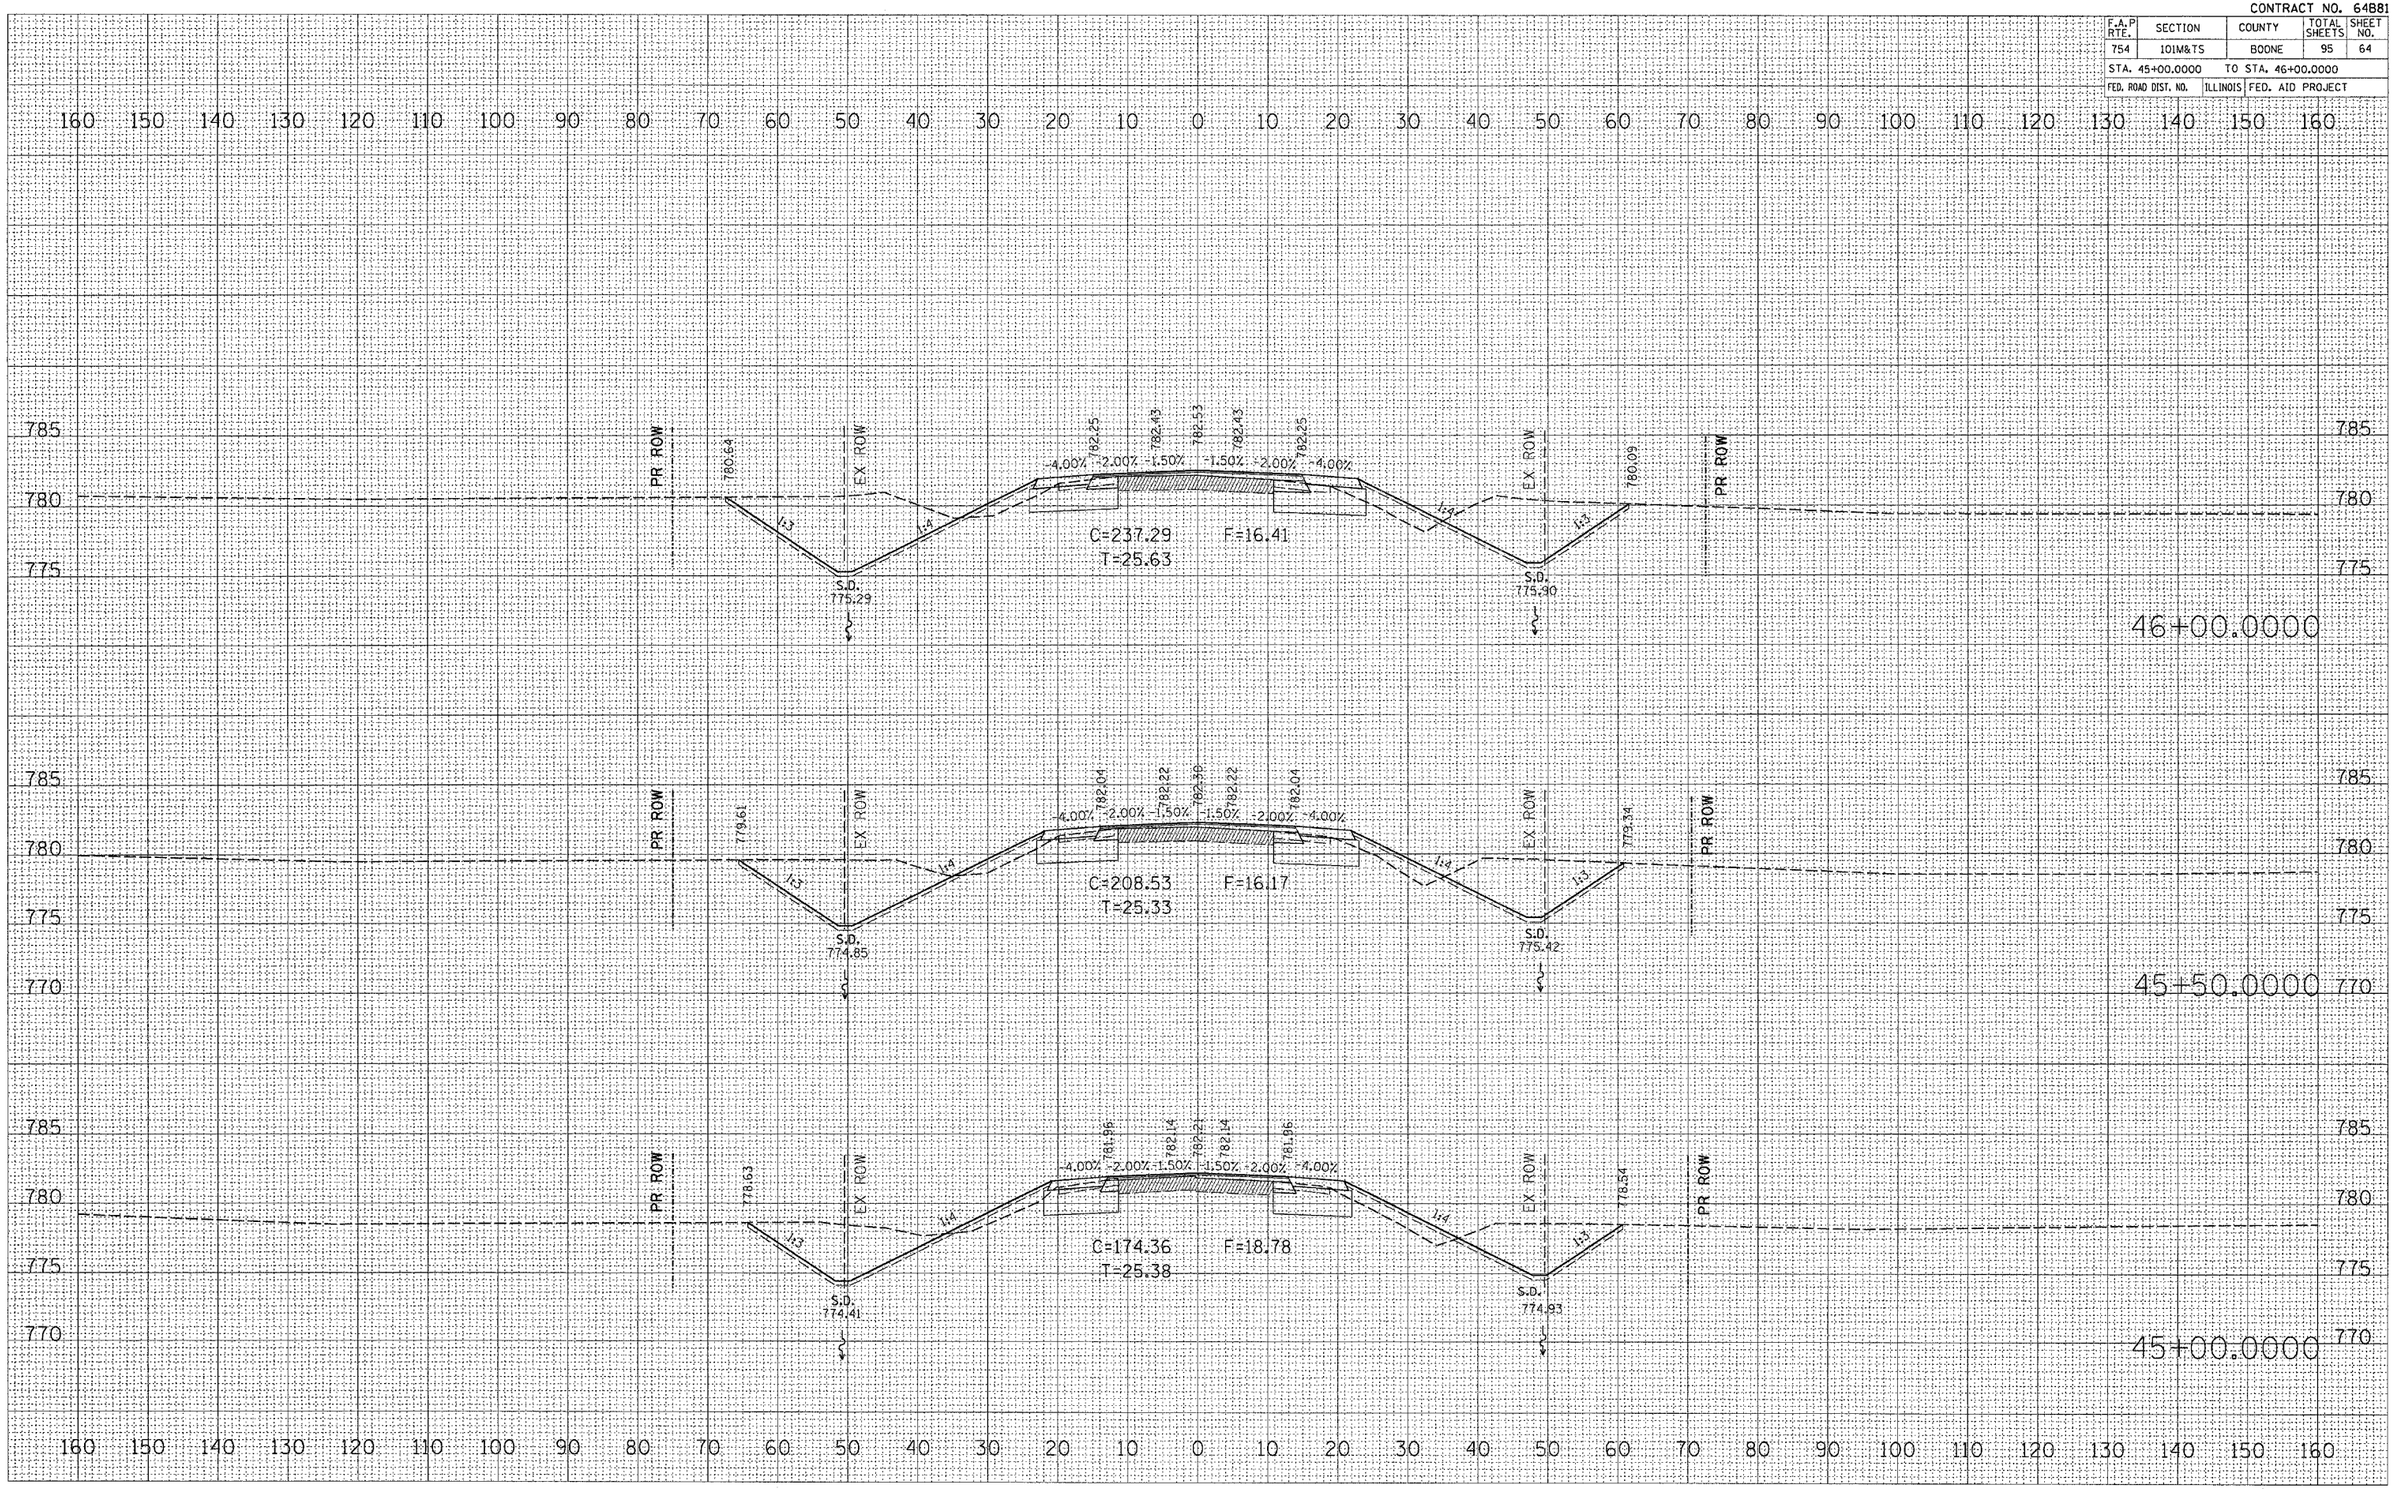

PLOT DATE = Thu Dec 07 13:46:56 2006
FILE NAME = c:\prog_ests\s200186\s200186xsmldgn
PLOT SCALE = 10.0000 ' / IN.
USER NAME = stringer_jm