CONTRACT NO. 64B81

F.A.P RTE.	SECTION	COUNTY	TOTAL SHEETS	SHEET NO.
754	101M&TS	BOONE	95	68
STA. 50+50.0000		TO STA. 51+50.0000		
FED. ROAD DIST. NO.	ILLINOIS	FED. AID PROJECT		

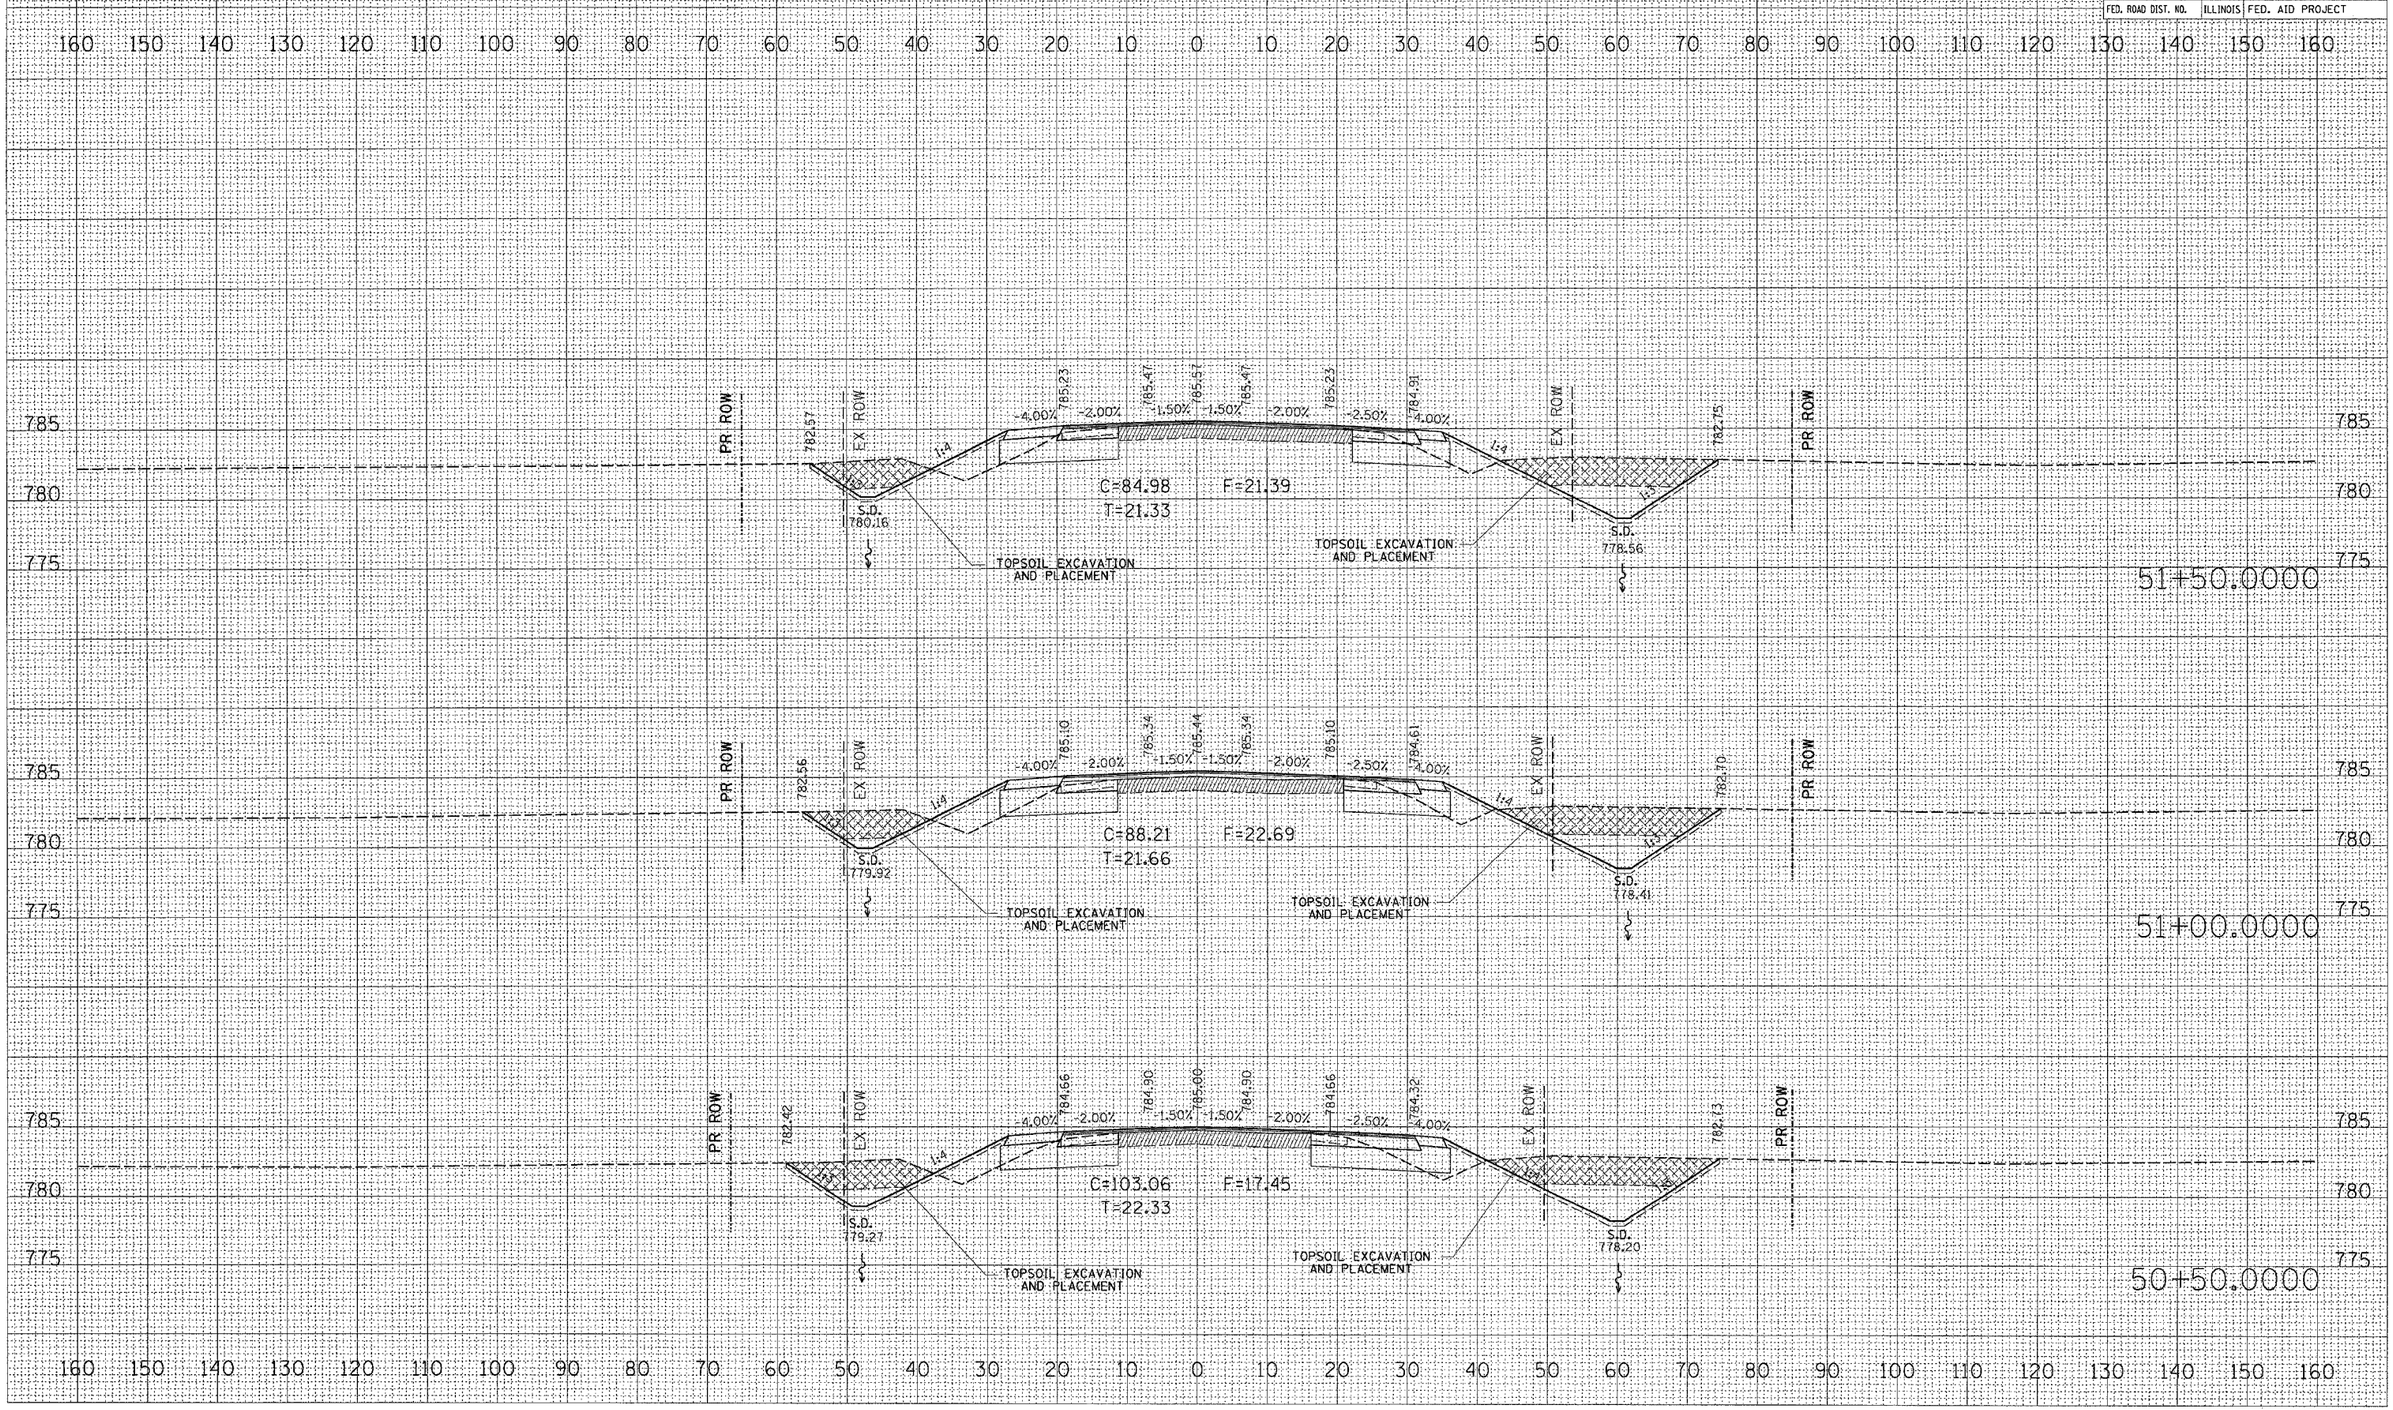

FINAL SURVEY: SURVEYED / PLOTTED / TEMPLATE / AREAS / AREAS CHECKED — NOTE BOOK NO. — BY — DATE

ORIGINAL SURVEY: SURVEYED / PLOTTED / TEMPLATE / AREAS / AREAS CHECKED — NOTE BOOK NO. — BY — DATE

PLOT DATE = Thu Dec 07 13:46:58 2006
FILE NAME = c:\projects\p200106\s00106xm1.dgn
PLOT SCALE = 10.0000 ' / IN.
USER NAME = stringer.jm