CONTRACT NO. 64B81

F.A.P RTE.	SECTION	COUNTY	TOTAL SHEETS	SHEET NO.
754	101M&TS	BOONE	95	84
STA. 235+00.0000		TO STA. 236+00.0000		
FED. ROAD DIST. NO.	ILLINOIS	FED. AID PROJECT		

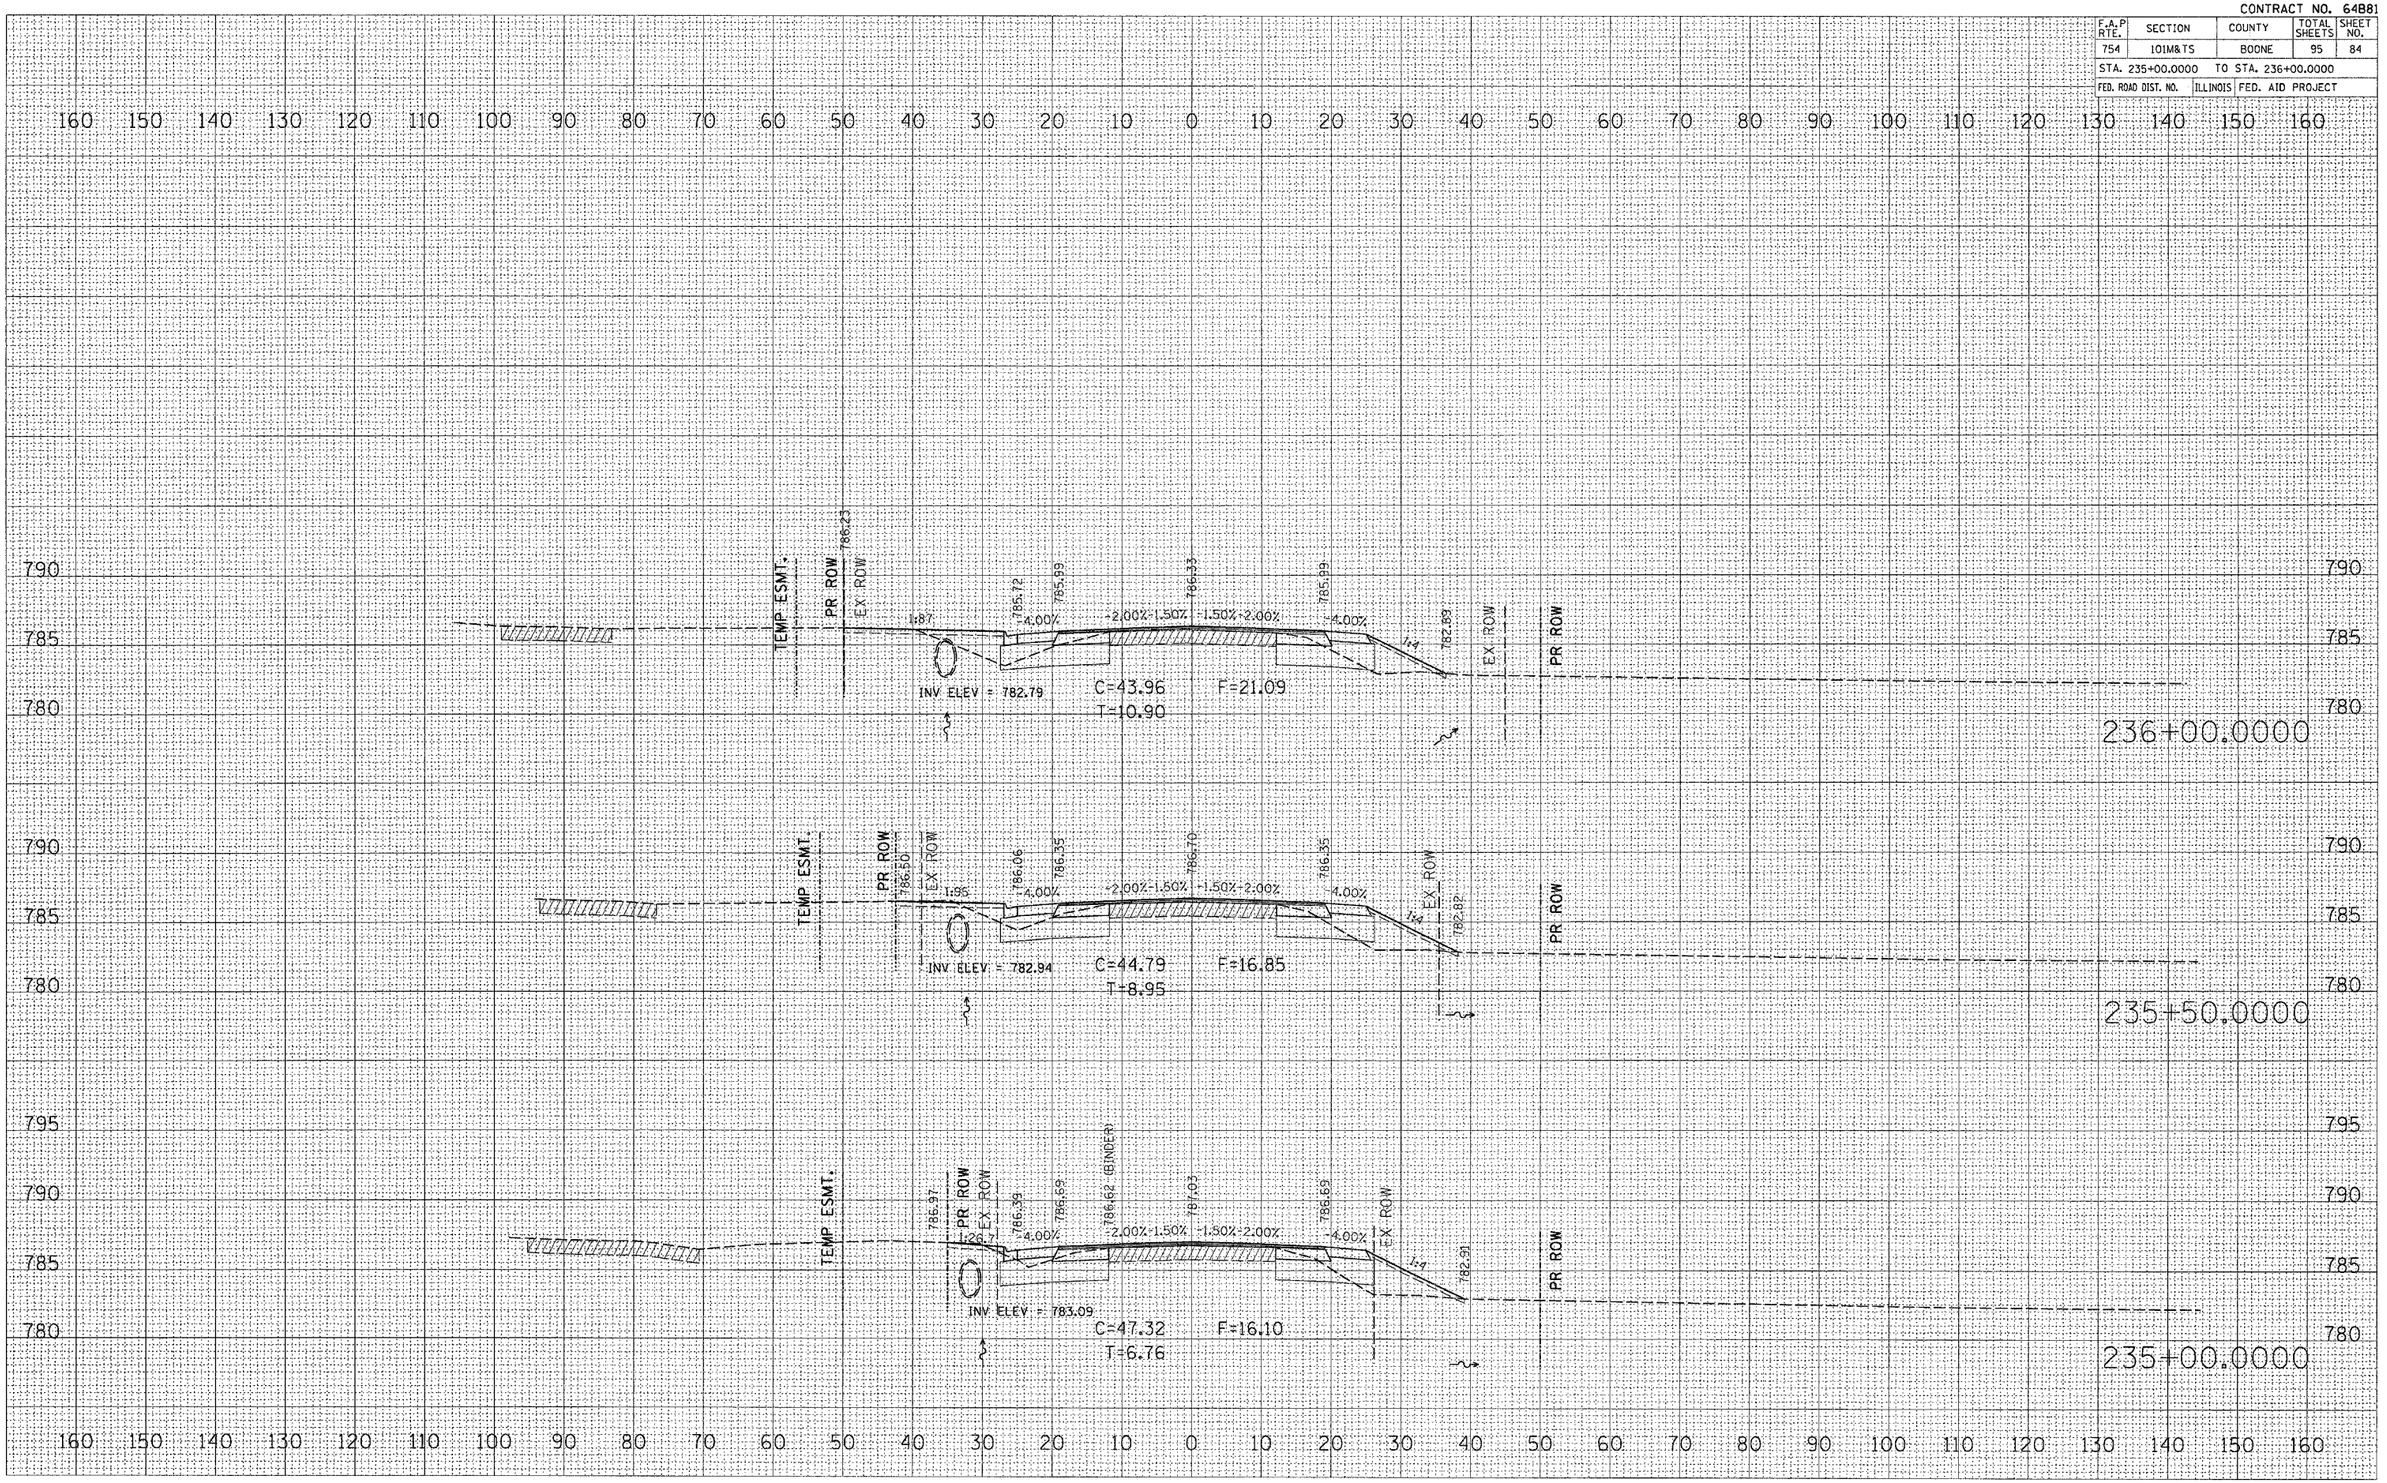

SQUAW PRAIRIE ROAD – WEST

FINAL SURVEY	SURVEYED	BY	DATE
NOTE BOOK	PLOTTED		
NO.	TEMPLATE		
	AREAS		
	AREAS CHECKED		

ORIGINAL SURVEY	SURVEYED	BY	DATE
NOTE BOOK	PLOTTED		
NO.	TEMPLATE		
	AREAS		
	AREAS CHECKED		

PLOT DATE = Fri Dec 08 11:01:28 2006
FILE NAME = c:\projects\s2601861\s2601861xs1.dgn
COLOR SCALE = 20.0000
USER NAME = pstirnaj