CONTRACT NO. 64B81

F.A.P RTE.	SECTION	COUNTY	TOTAL SHEETS	SHEET NO.
754	101M&TS	BOONE	95	87
STA. 238+50.0000		TO STA. 238+50.0000		
FED. ROAD DIST. NO.	ILLINOIS	FED. AID PROJECT		

FINAL SURVEY
NOTE BOOK
NO.
SURVEYED
PLOTTED
TEMPLATE
AREAS
AREAS CHECKED
BY
DATE

ORIGINAL SURVEY
NOTE BOOK
NO.
SURVEYED
PLOTTED
TEMPLATE
AREAS
AREAS CHECKED
BY
DATE

PLOT DATE = Fri Dec 08 11:01:21 2006
FILE NAME = c:\projects\238018\sb0186a1.dgn
PLOT SCALE = 10.0000 '/ IN.
USER NAME = polzinmj

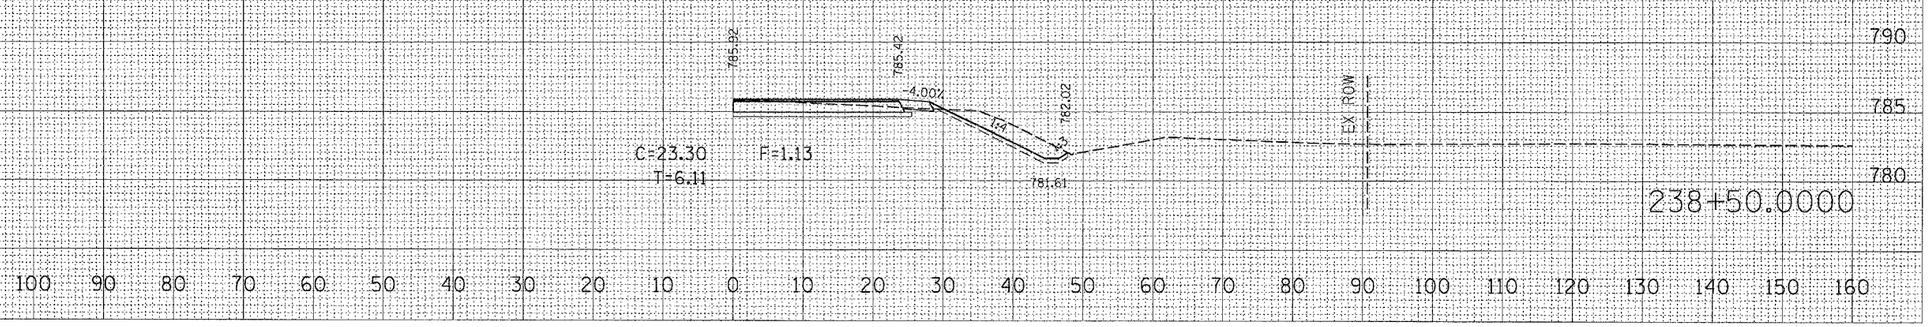

SQUAW PRAIRIE ROAD – WEST