CONTRACT NO. 64B81

F.A.P RTE.	SECTION	COUNTY	TOTAL SHEETS	SHEET NO.
754	101M&TS	BOONE	95	88
STA. 240+00.0000 TO STA. 240+50.0000				
FED. ROAD DIST. NO.	ILLINOIS	FED. AID PROJECT		

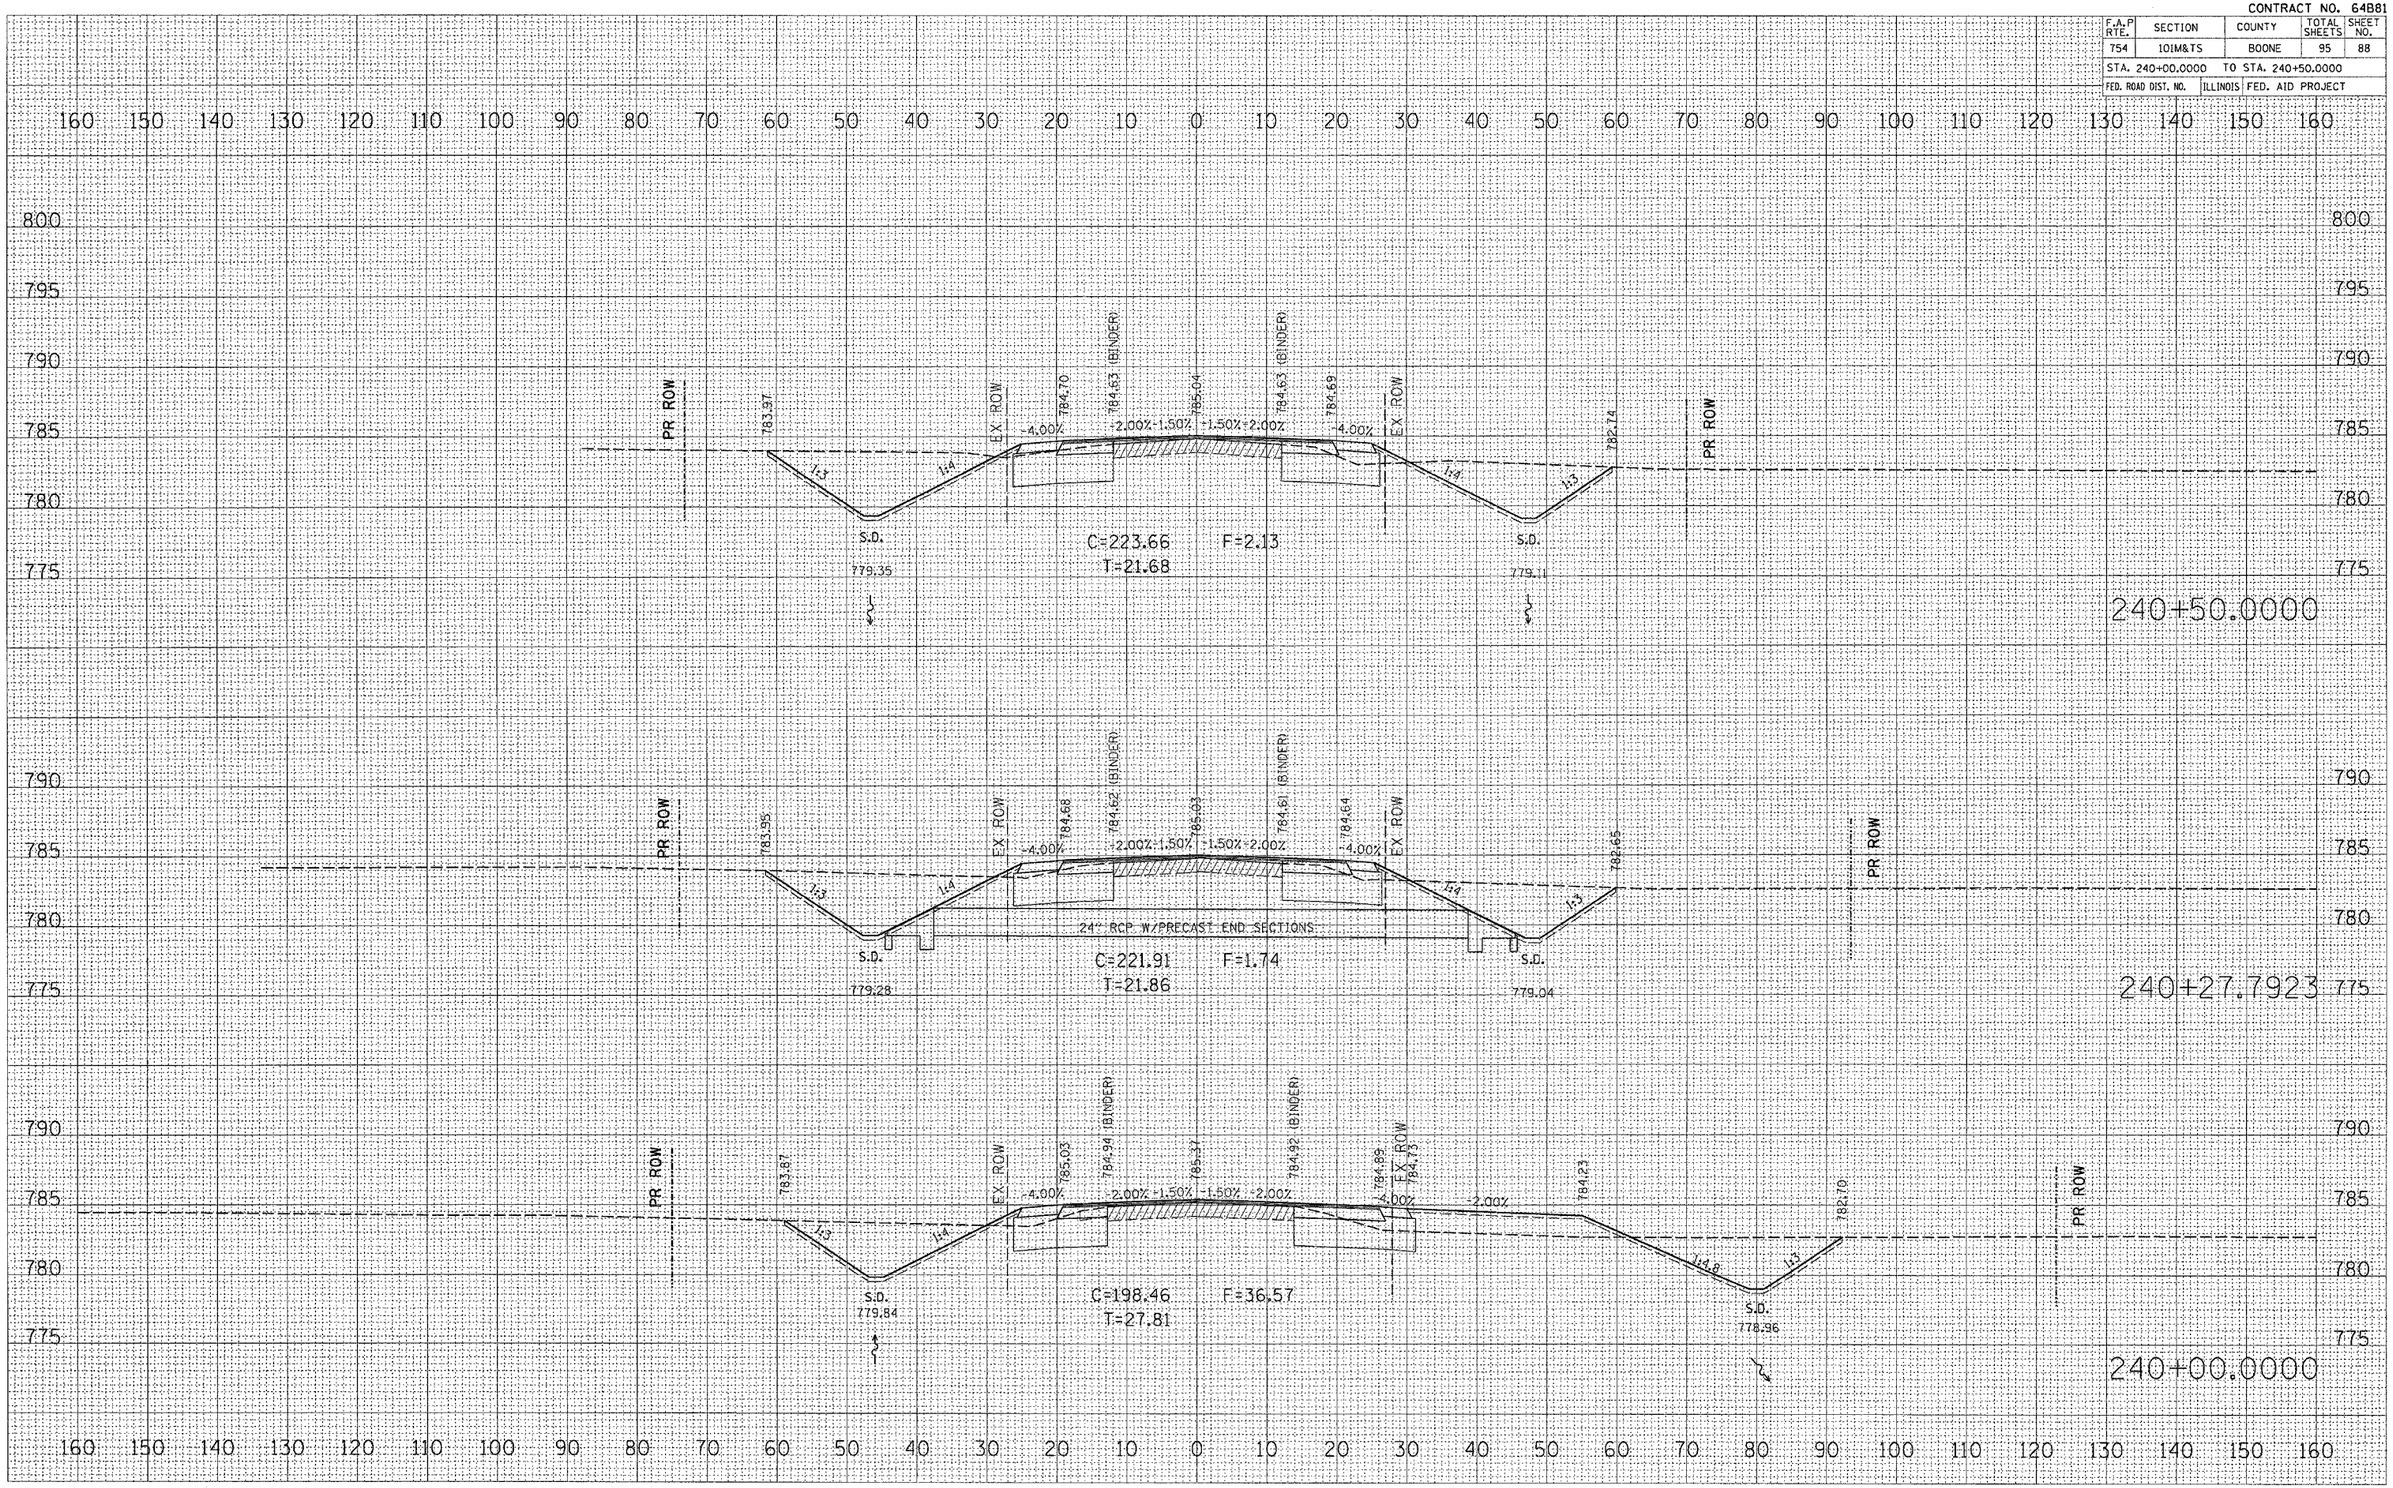

ORIGINAL SURVEY		BY	DATE
	SURVEYED		
	PLOTTED		
	TEMPLATE		
NOTE BOOK	AREAS		
NO.	AREAS CHECKED		

FINAL SURVEY		BY	DATE
	SURVEYED		
	PLOTTED		
	TEMPLATE		
NOTE BOOK	AREAS		
NO.	AREAS CHECKED		

PLOT DATE = Fri Dec 08 11:40:22 2006
FILE NAME = c:\projects\80816\sb0816ss1.dgn
PLOT SCALE = 10.0000 '/ IN.
USER NAME = polzinmj

SQUAW PRAIRIE ROAD – EAST