CONTRACT NO. 64B81

F.A.P RTE.	SECTION	COUNTY	TOTAL SHEETS	SHEET NO.
754	101M&TS	BOONE	95	94
STA. 246+38.9912		TO STA. 246+89.0000		
FED. ROAD DIST. NO.	ILLINOIS	FED. AID PROJECT		

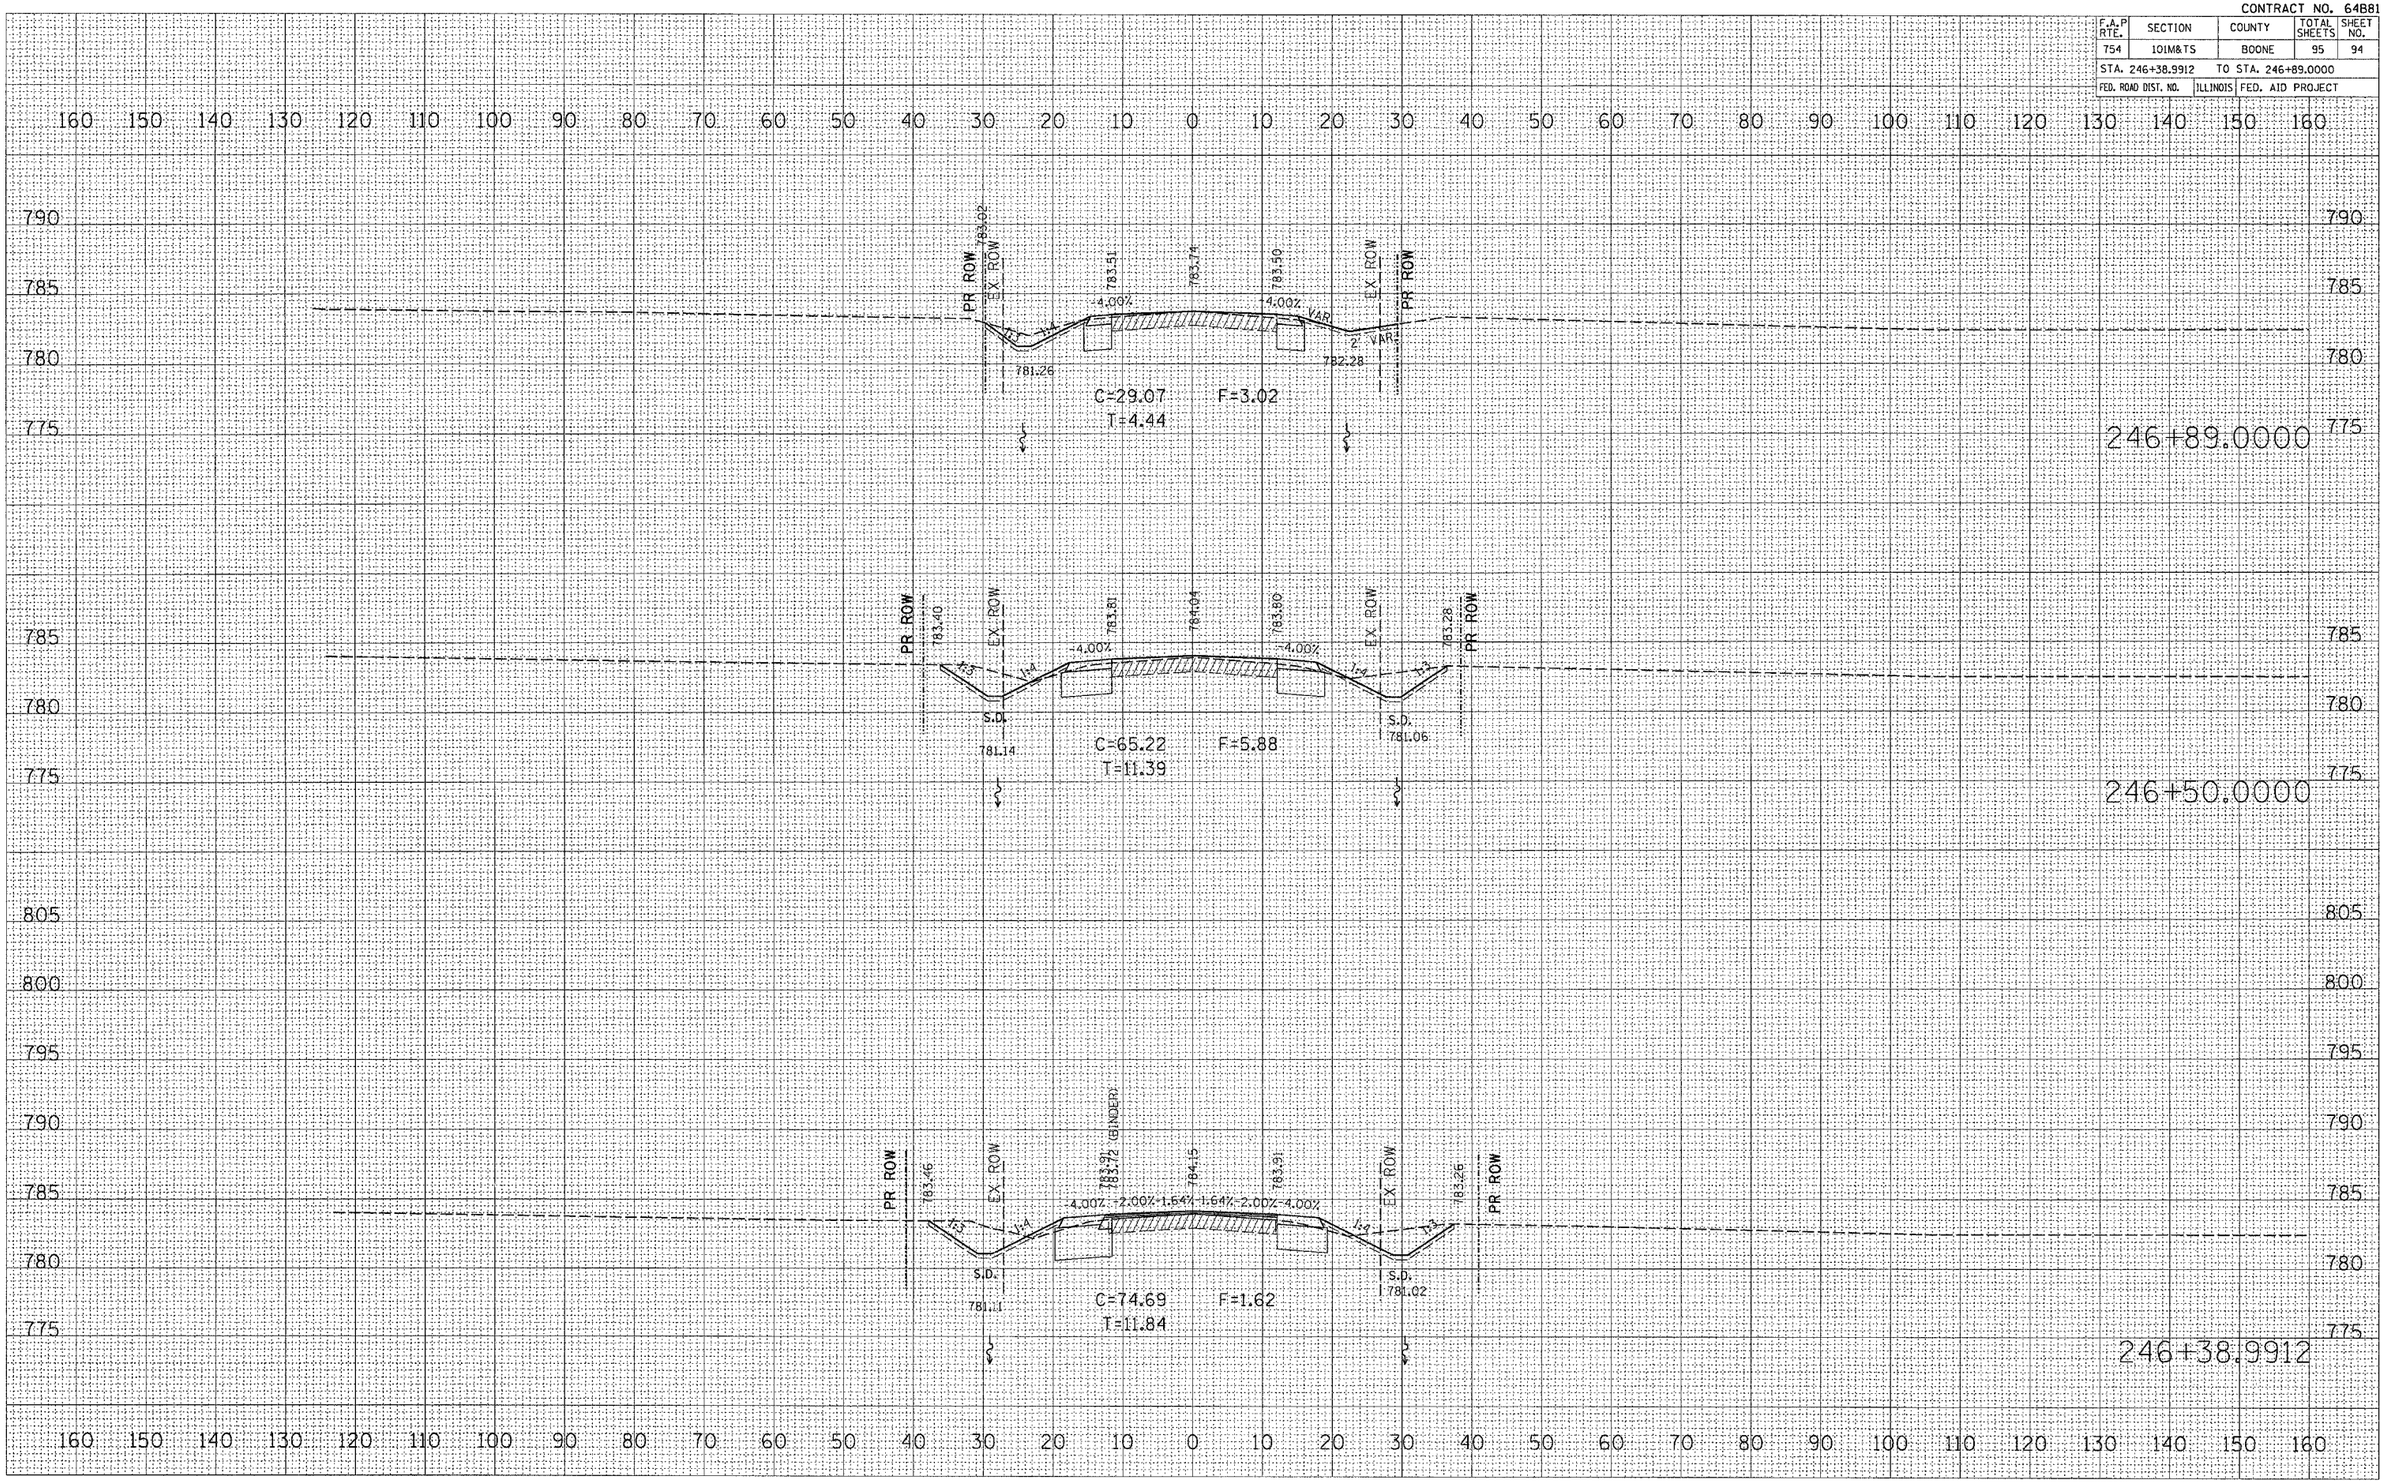

SQUAW PRAIRIE ROAD – EAST

FINAL SURVEY | NOTE BOOK | NO. | SURVEYED | PLOTTED | TEMPLATE | AREAS | AREAS CHECKED | BY | DATE

ORIGINAL SURVEY | NOTE BOOK | NO. | SURVEYED | PLOTTED | TEMPLATE | AREAS | AREAS CHECKED | BY | DATE

PLOT DATE = Fri Dec 08 11:21:24 2006
FILE NAME = c:\projects\s280185\s8185xsldgn
PW STYLE = 18.000in / 1%
PLOT SCALE = 1.0000
USER NAME = pstirmy