CONTRACT NO. 64B81

F.A.P RTE.	SECTION	COUNTY	TOTAL SHEETS	SHEET NO.
754	101M&TS	BOONE	95	95
STA. 247+00.0000	TO STA. 247+00.0000			
FED. ROAD DIST. NO.	ILLINOIS	FED. AID PROJECT		

ORIGINAL SURVEY	BY	DATE
SURVEYED		
PLOTTED		
TEMPLATE		
NOTE BOOK		
NO.	AREAS CHECKED	

FINAL SURVEY	BY	DATE
SURVEYED		
PLOTTED		
TEMPLATE		
NOTE BOOK		
NO.	AREAS CHECKED	

PLOT DATE = Fri Dec 08 11:01:25 2006
FILE NAME = c:\projects\2006\06x01\06x01s1.dgn
PLOT SCALE = 10.0000 '/ IN.
USER NAME = palzonaj

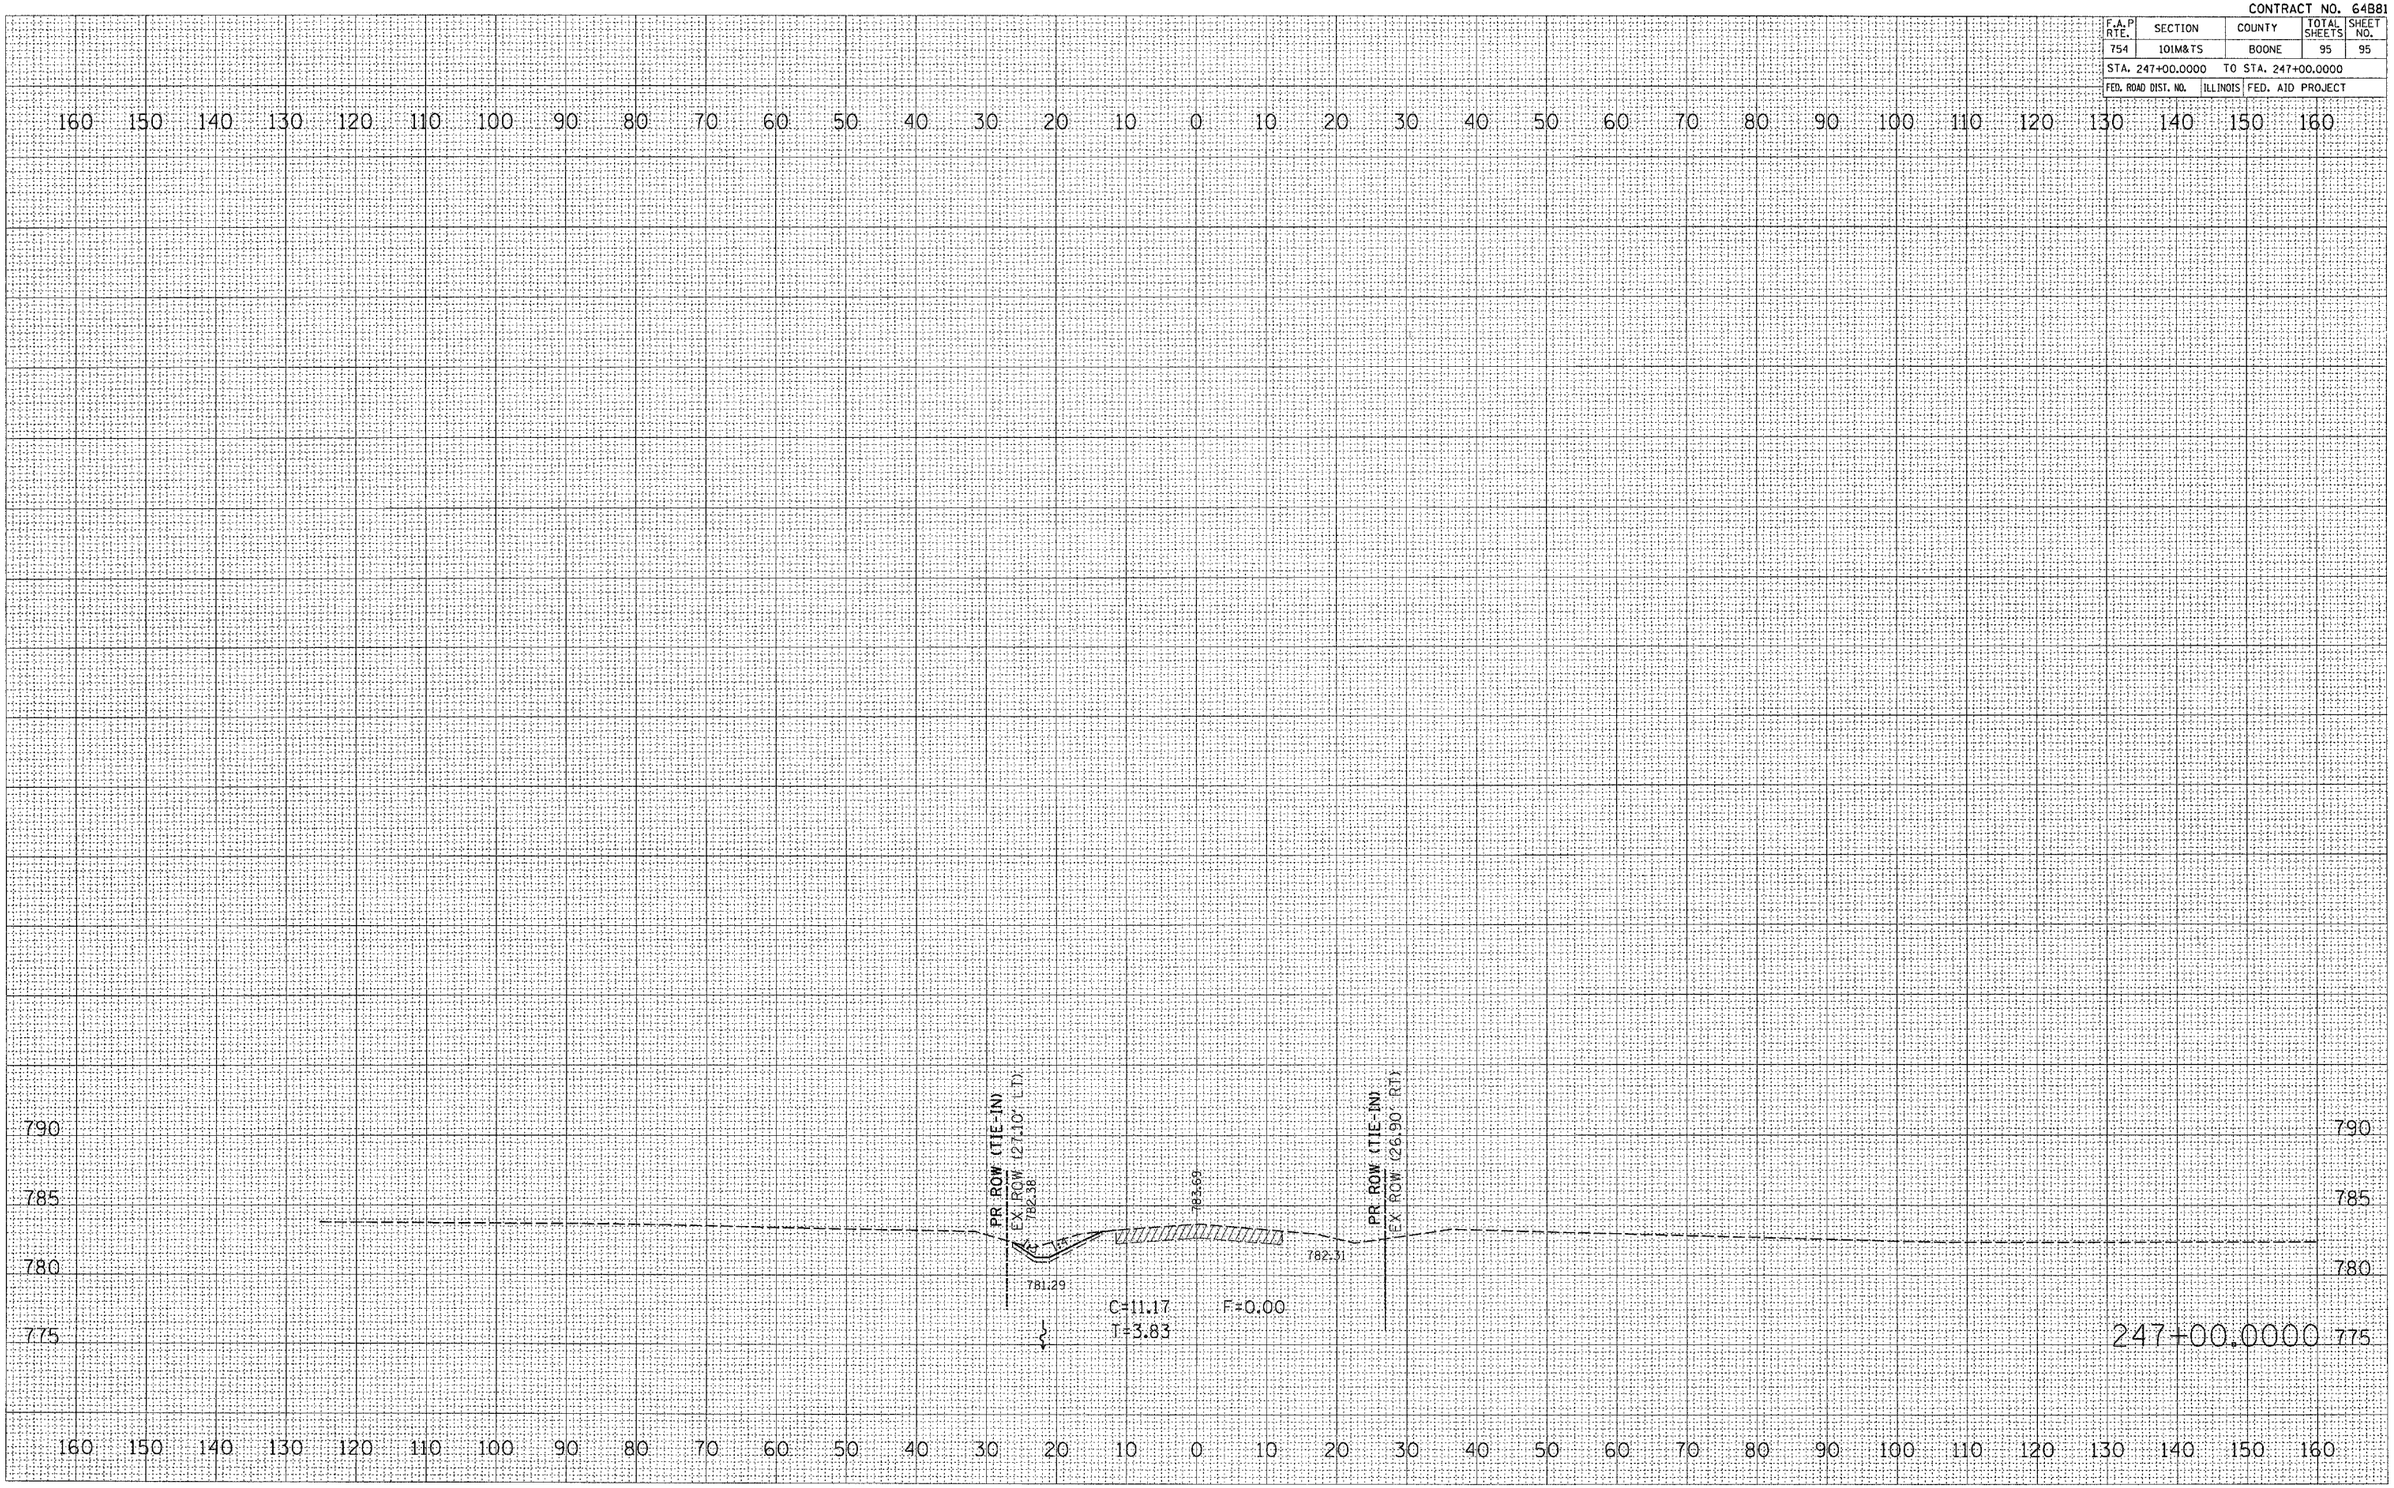

SQUAW PRAIRIE ROAD – EAST