STATE OF ILLINOIS
DEPARTMENT OF TRANSPORTATION

ROUTE NO.	SECTION	COUNTY	TOTAL SHEETS	SHEET NO.
U.S. 20	28-SO-M-1	DAVIESS COUNTY	18	14
FED. ROAD DIST. NO. 7	ILLINOIS	FED. AID PROJECT		

SHEET NO. 14
18 SHEETS
CONTRACT # 64C98

SHEET 3 of 11 - TOWER PLANS
SHEET 17 OF 47

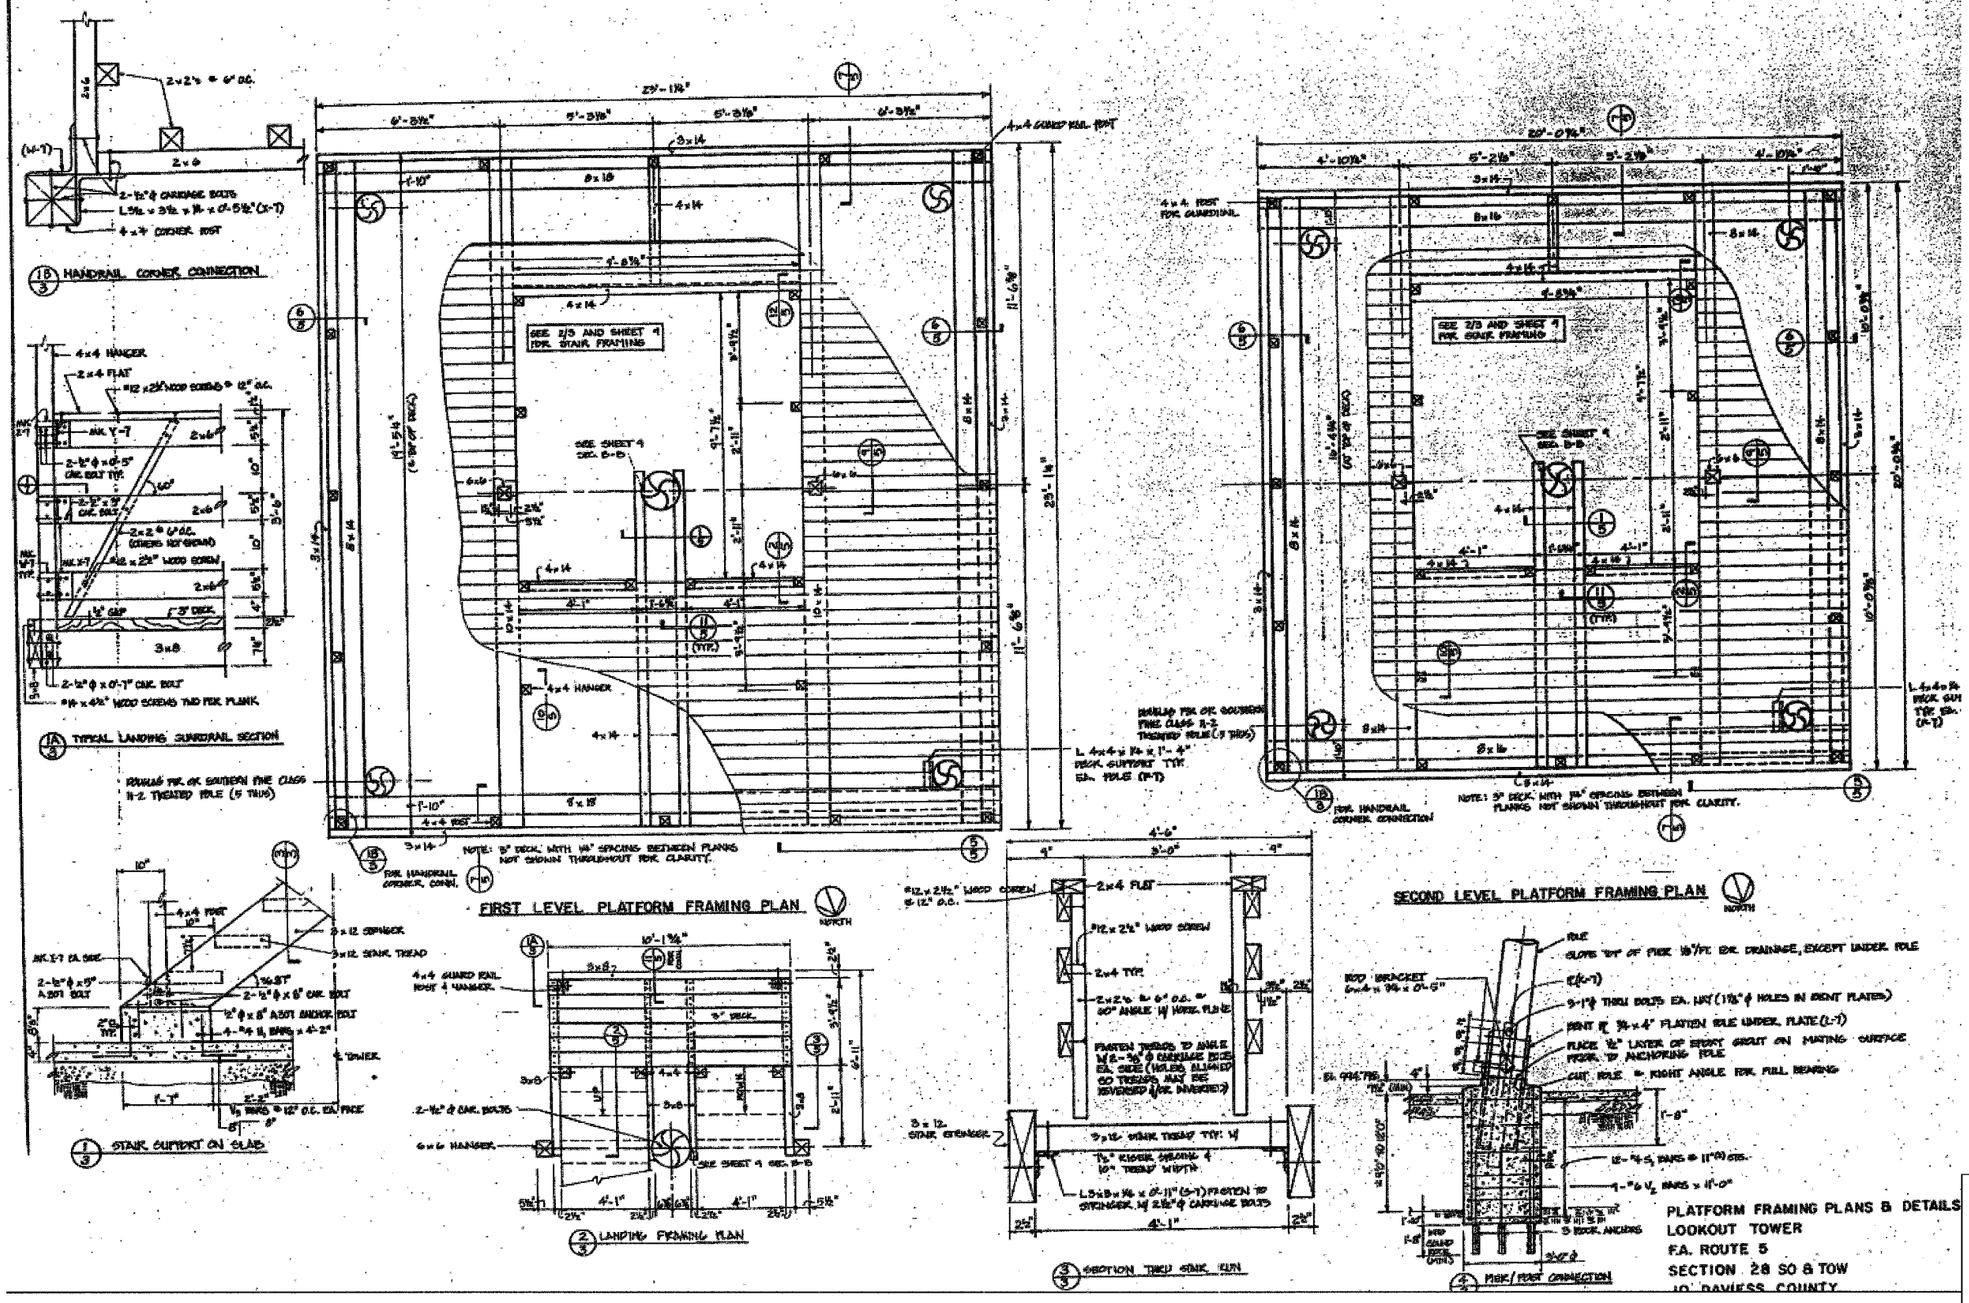

PLATFORM FRAMING PLANS & DETAILS
LOOKOUT TOWER
F.A. ROUTE 5
SECTION 28 SO & TOW
JO DAVIESS COUNTY

EXISTING DRAWING
FOR INFORMATION ONLY

SCALE: NONE
DATE: DECEMBER, 2006

Soodan
Soodan & Associates, Inc.
100 North LaSalle Street, Suite 1800
Chicago, Illinois 60602