ORIGINAL SURVEY NOTE BOOK NO. ____ | SURVEYED ____ PLOTTED ____ TEMPLATE ____ AREAS ____ AREAS CHECKED ____

FINAL SURVEY NOTE BOOK NO. ____ | SURVEYED ____ PLOTTED ____ TEMPLATE ____ AREAS ____ AREAS CHECKED ____

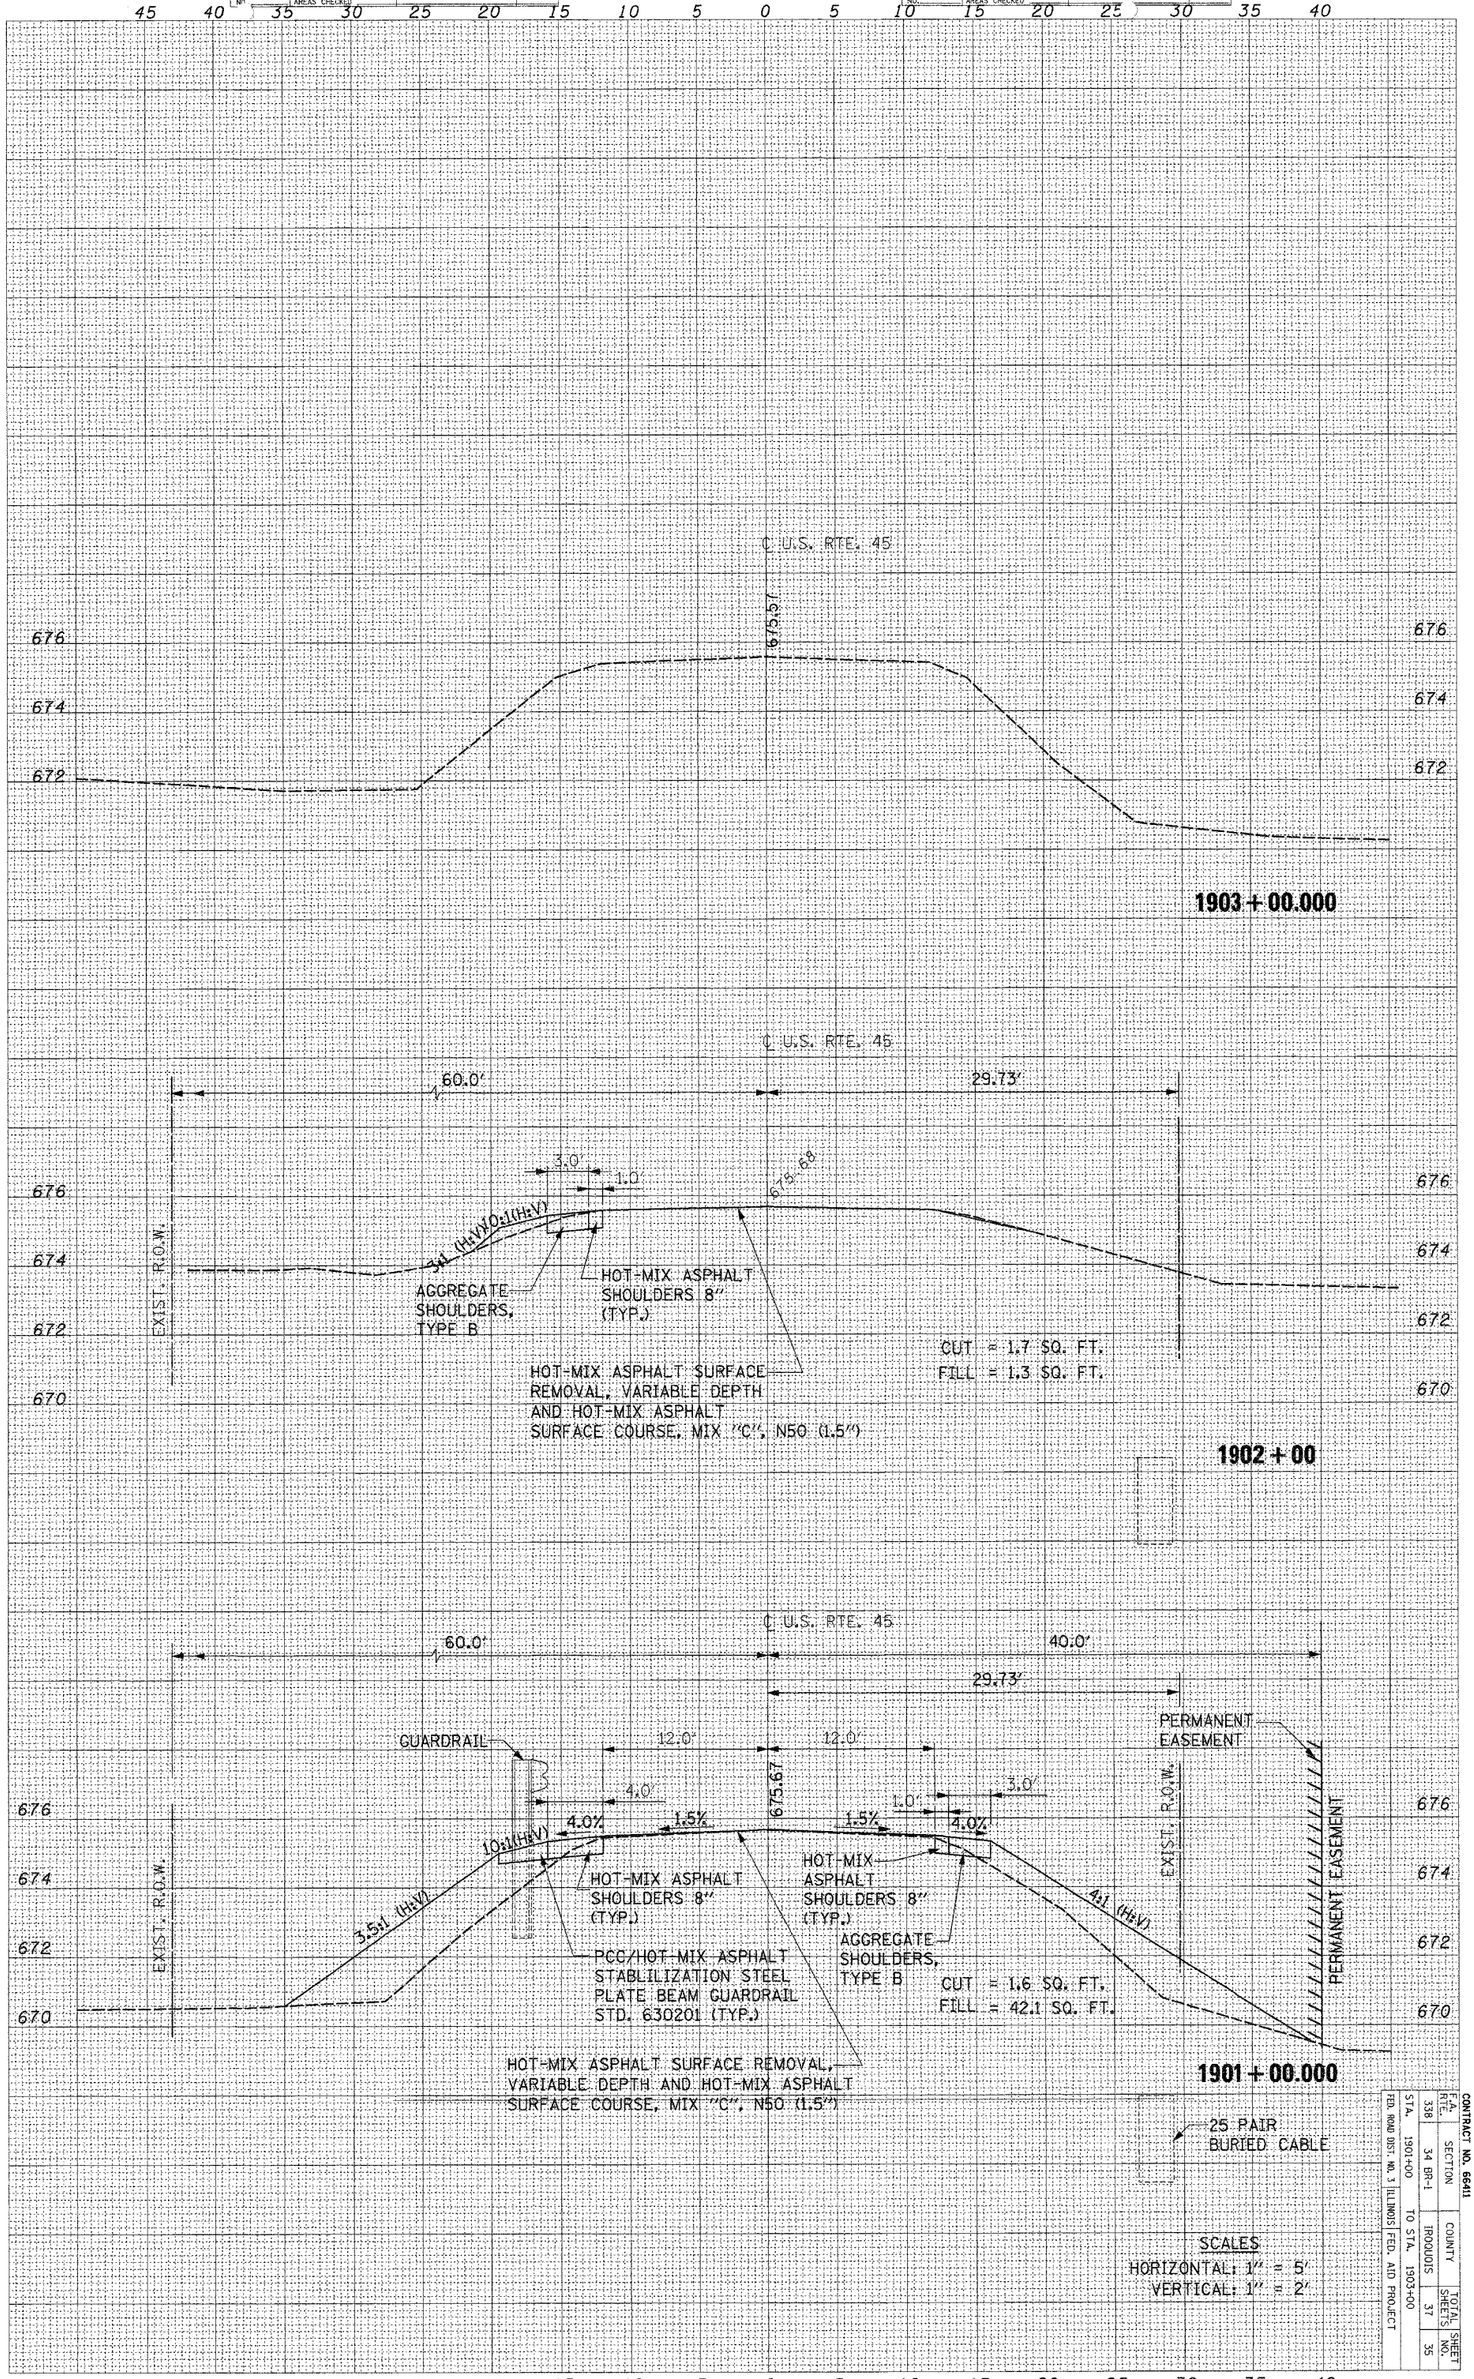

CONTRACT NO. 66411				
F.A. RTE.	SECTION	COUNTY	TOTAL SHEETS	SHEET NO.
338	34 BR-1	IROQUOIS	37	35
FED. ROAD DIST. NO. 3 ILLINOIS	STA. 1901+00 TO STA. 1903+00	FED. AID PROJECT		

...\Civil\Sht\1460.2 xsection.sht 10/13/2006 04:56:01 PM Plotted by: rannalah