CONTRACT NO. 66617

F.A.P. RTE.	SECTION	COUNTY	TOTAL SHEETS	SHEET NO.
623	*	LASALLE	126	52
STA.		TO STA.		
FED. ROAD DIST. NO.	ILLINOIS	FED. AID PROJECT		

*(34)R, DM & (X-1)RS, & BR

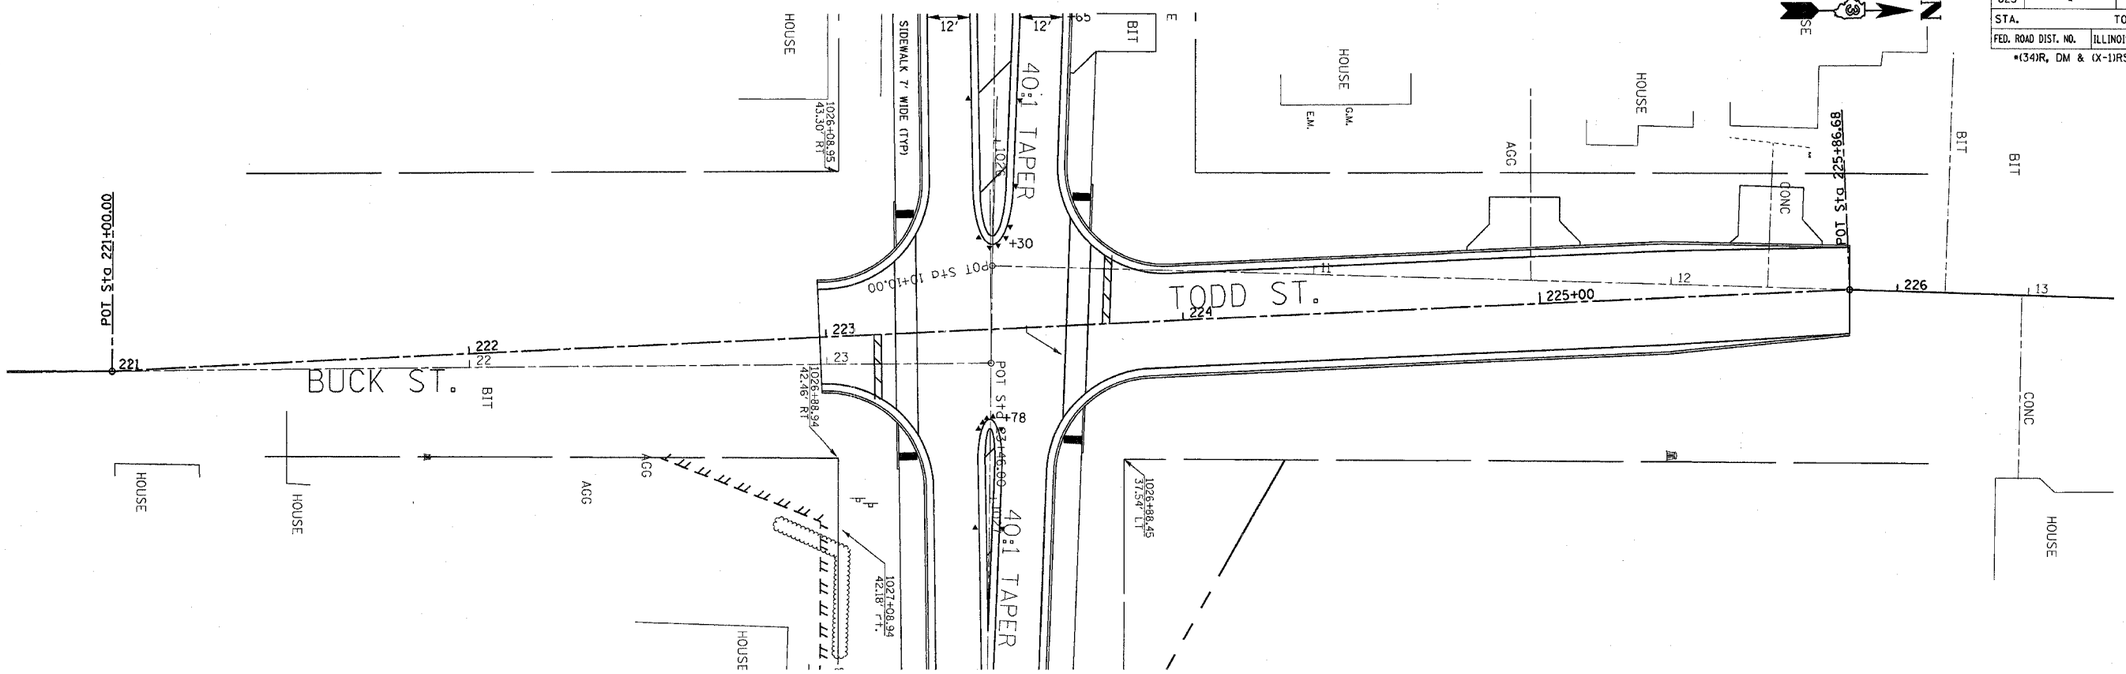

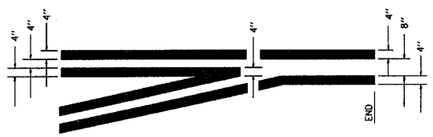

TYPICAL APPLICATION @ LEFT TURN LANES

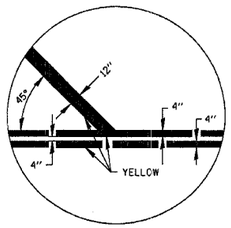

DETAIL A
MEDIAN STRIPING

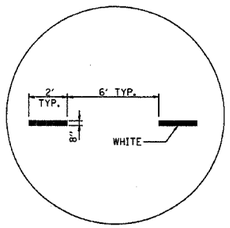

DETAIL B
LEFT TURN LANE STRIPING

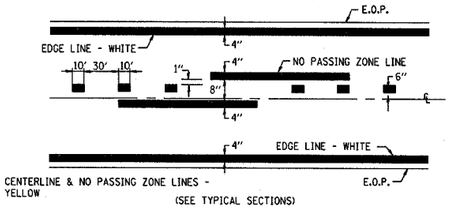

PAVEMENT MARKING

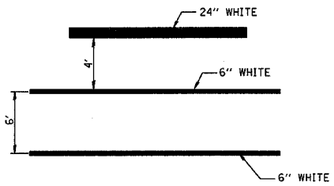

DETAIL FOR CROSSWALKS AND STOP BARS

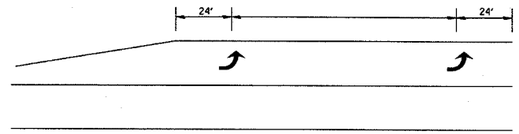

TYPICAL PLACEMENT OF ARROWS IN TURN LANES

12/18/2006 8:33:34 AM
c:\projects\ep0170\sheets.dgn

SHEET 3 OF 3

PAVEMENT MARKING TODD & BUCK STREETS