CONTRACT NO. 66617

F.A.P. RTE.	SECTION	COUNTY	TOTAL SHEETS	SHEET NO.
623	*	LASALLE	126	54
STA.		TO STA.		
FED. ROAD DIST. NO.	ILLINOIS	FED. AID PROJECT		

*(34)R, DM & (X-1)RS, & BR

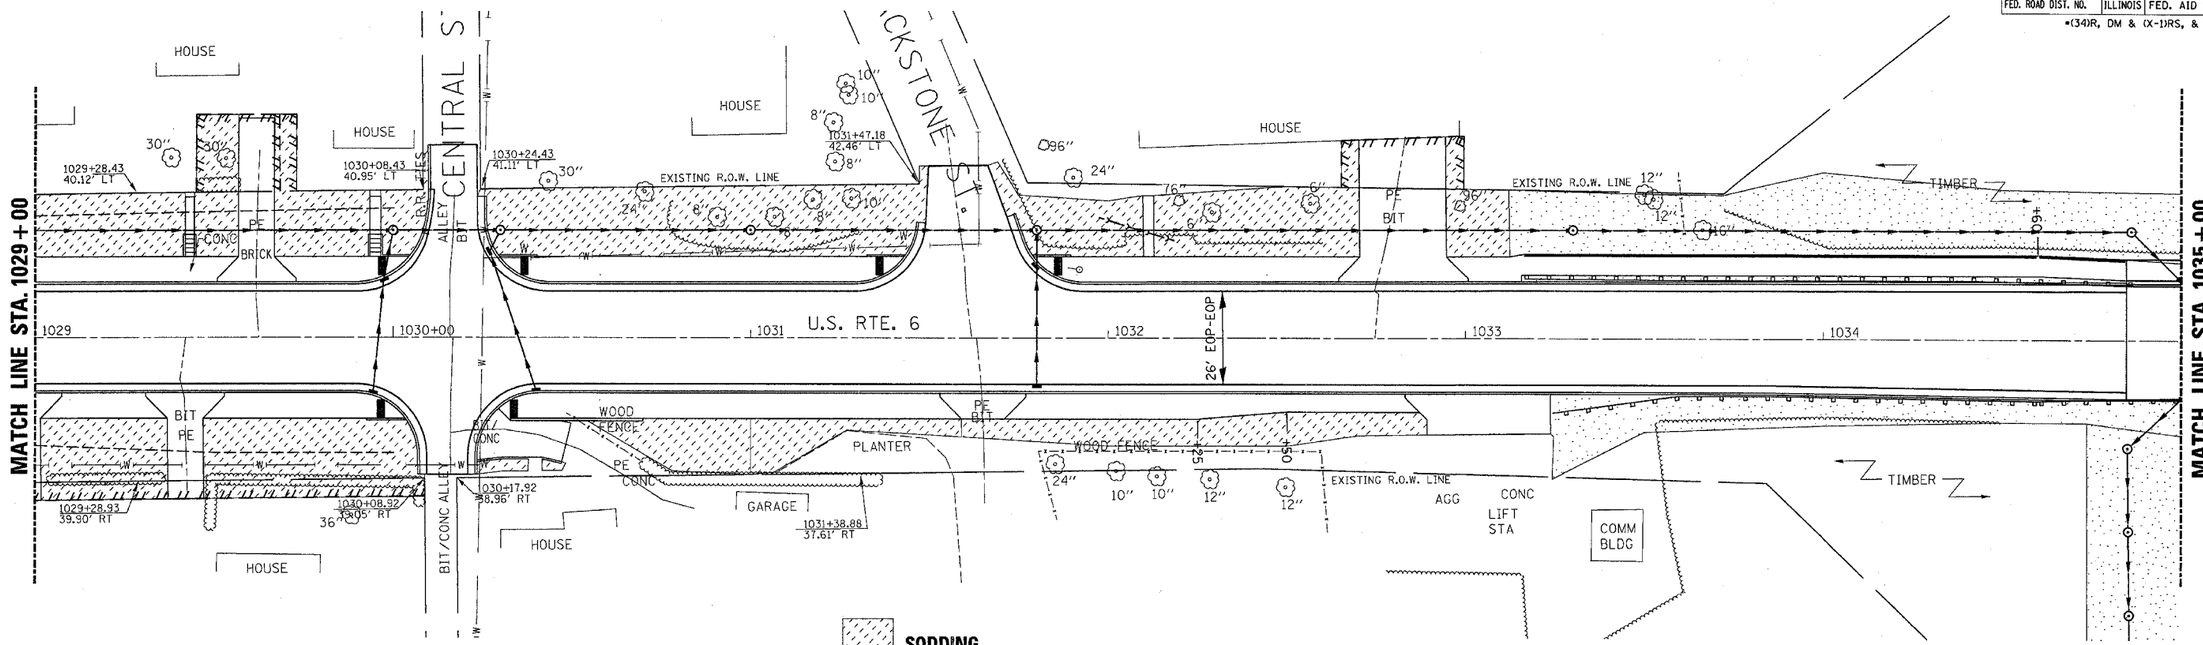

PROJECT ENDS
STA. 1040 + 26

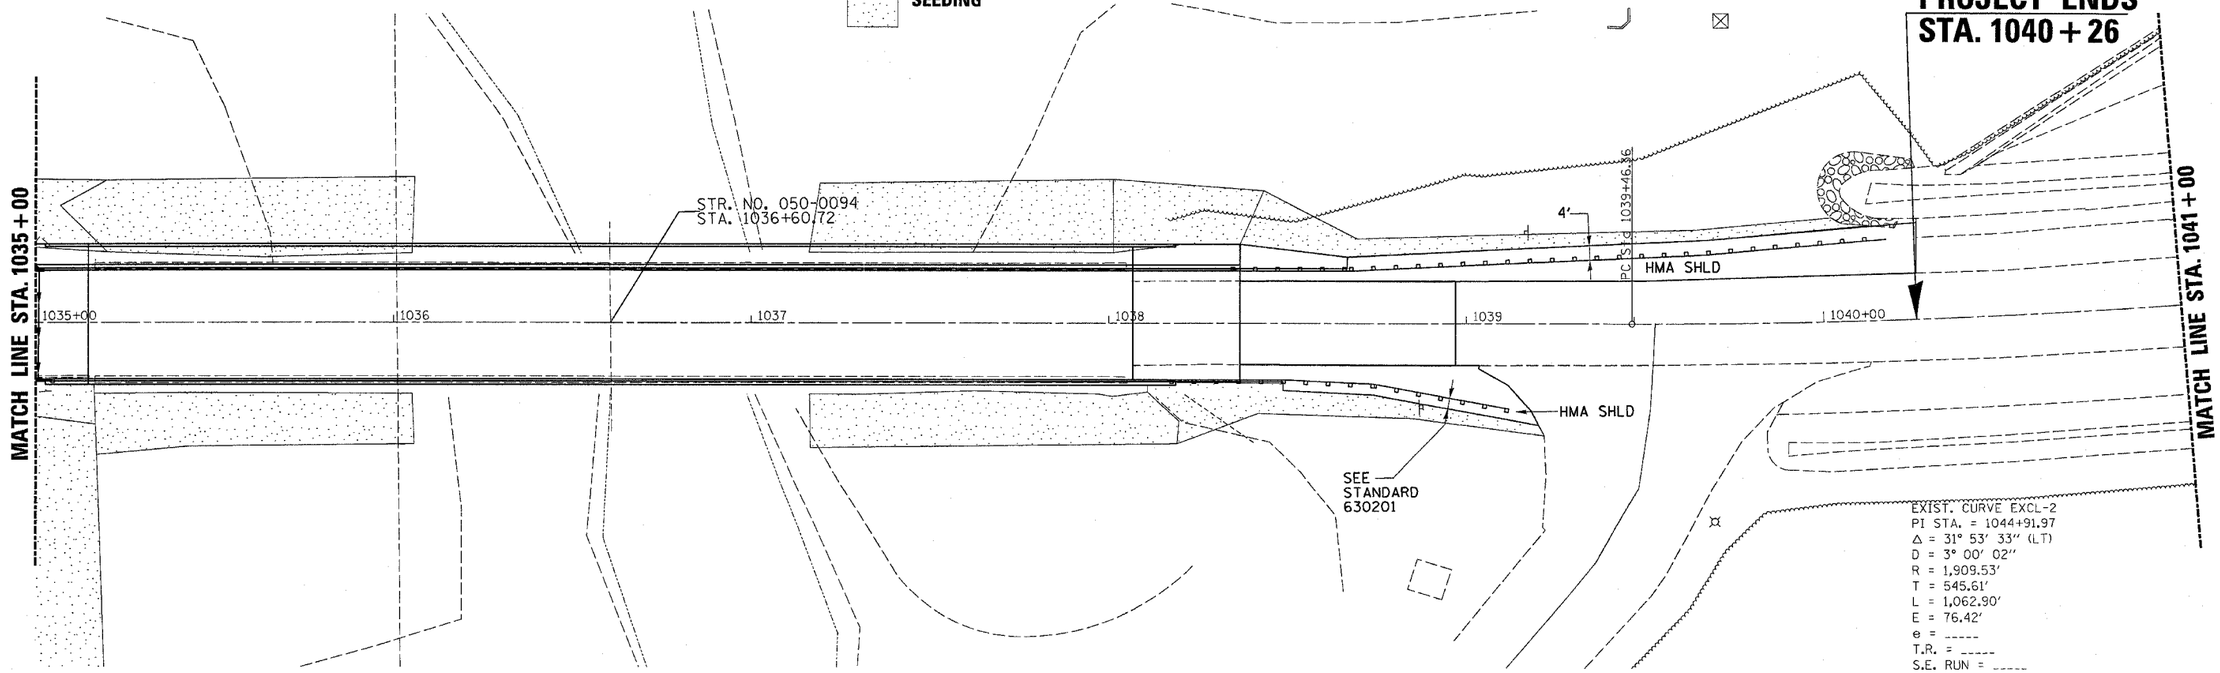

LANDSCAPING STA. 1029 + 00 TO STA. 1041 + 00

12/18/2006 9:29:41 AM
d:\projects\sp0170\sheets.dgn