CONTRACT NO. 66642

F.A. RTE.	SECTION	COUNTY & BUREAU	TOTAL SHEETS	SHEET NO.
5605	(TX-1, 17)L	LASALLE	14	7
STA.		TO STA.		
FED. ROAD DIST. NO. _	ILLINOIS	FED. AID PROJECT		

PLAN / PROFILE
SURVEYED / PLOTTED / DRAWN / CHECKED
NOTE BOOK / ALIGNMENT & BM. NOTED / R/T. OF WAY CHECKED / STRUCTURE NOTATIONS VERIFIED
NO. _____ / CADD FILE NAME _____
BY / DATE

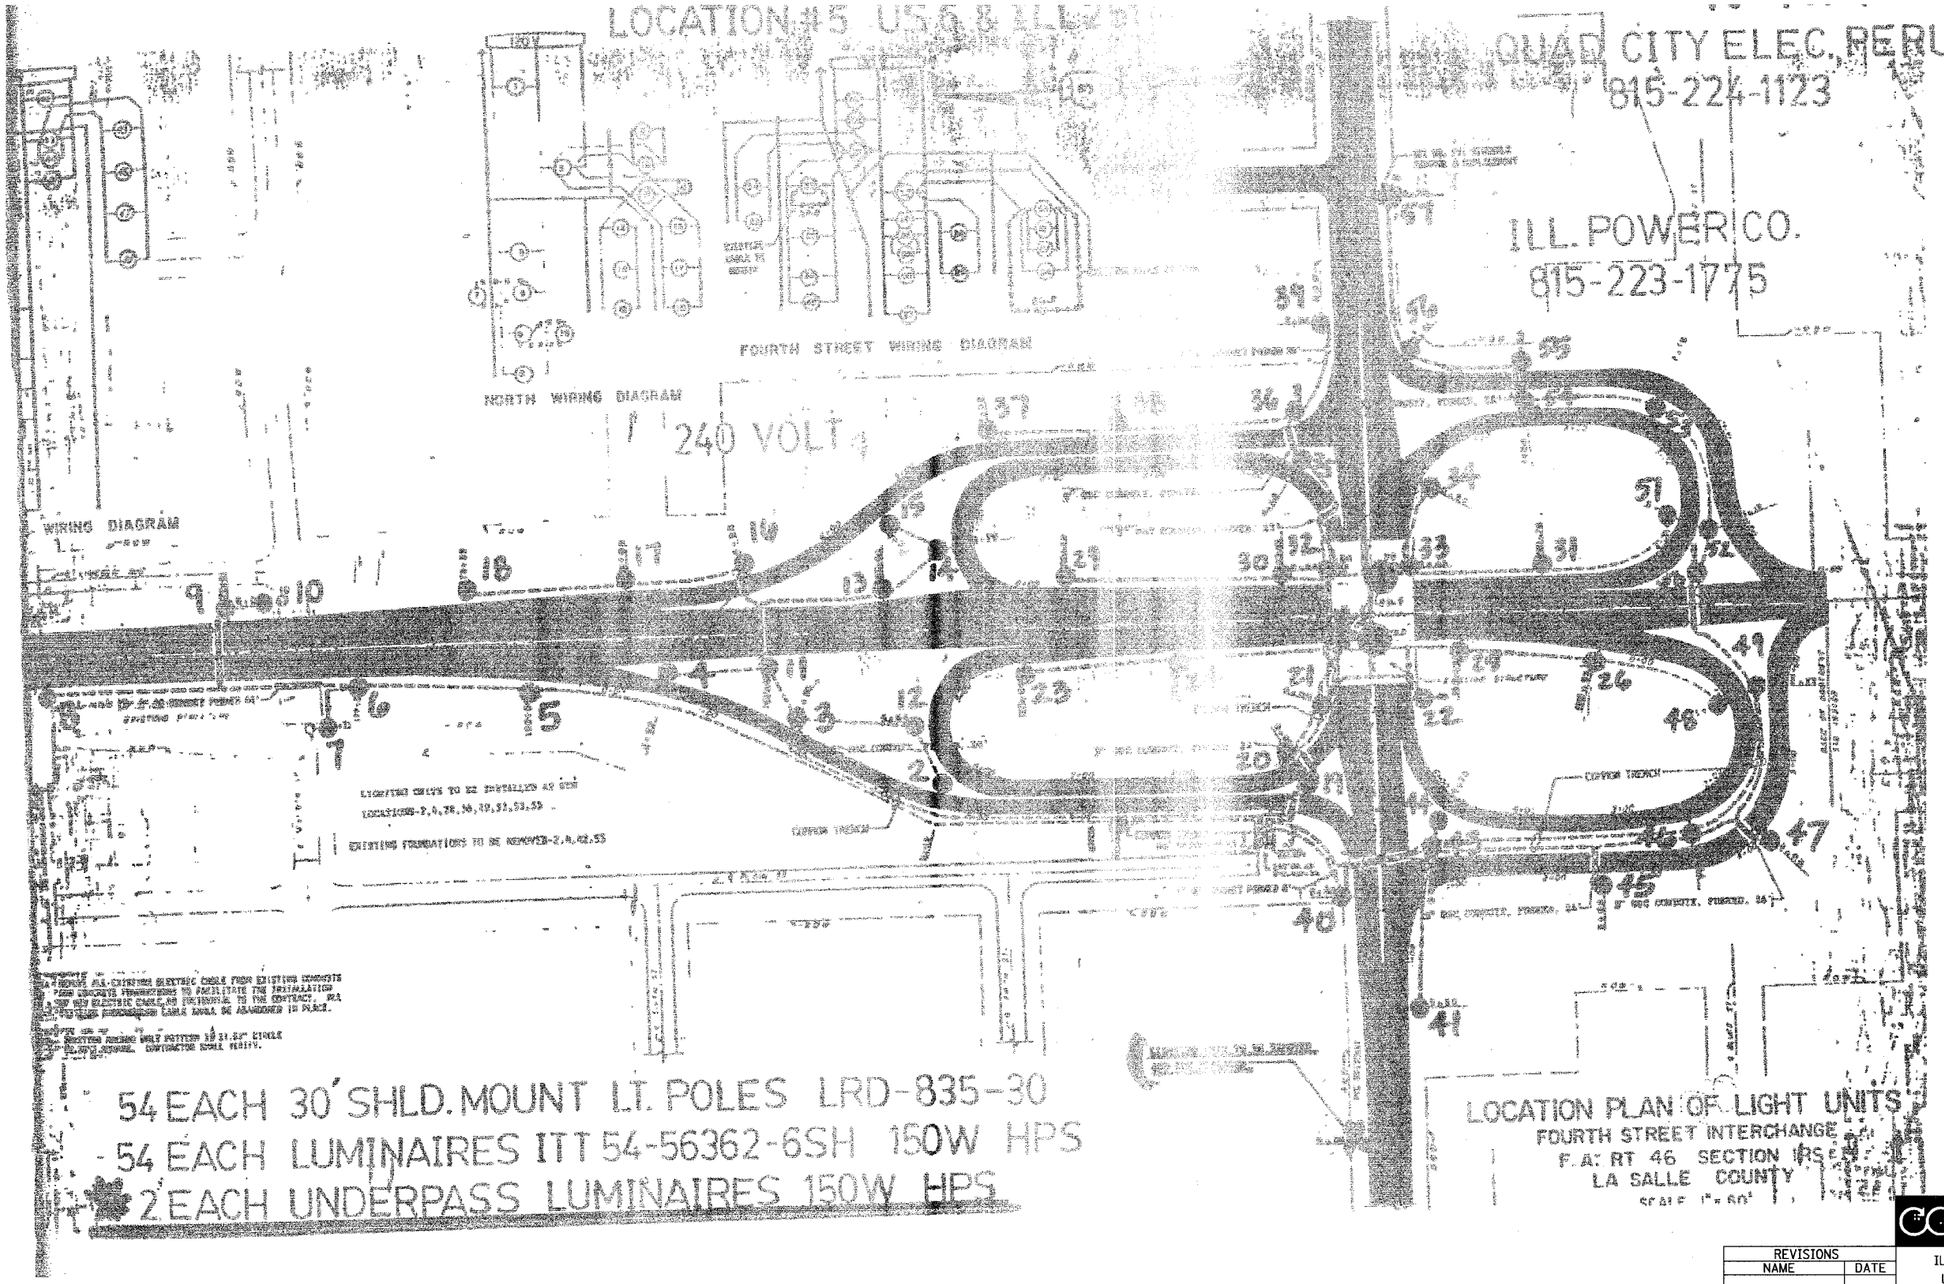

LIGHT POLE LOCATIONS, IL 251 AND US 6 INTERCHANGE

REVISIONS	
NAME	DATE

Ciorba Group, Inc.
CONSULTING ENGINEERS
5507 North Cumberland Avenue, Suite 402 Chicago, Illinois 60656
Tel. 773.775.4009 Fax 773.775.4014 Email chicago@ciorba.com

ILLINOIS DEPARTMENT OF TRANSPORTATION
U.S. ROUTE 6 (SPRING VALLEY) LIGHTING

COUPLING DEVICE REPLACEMENT
U.S. 6 AT IL-251 INTERCHANGE

SCALE: NONE
DATE: DEC. 2006
DRAWN BY: MLB
CHECKED BY: JMV

DATE: 12/19/2006
FILENAME: r:\orig\t251\surveyfiles\grtonoseldam\t251-plan05.dgn