CONTRACT NO. 66679

F.A.P. RTE.	SECTION	COUNTY	TOTAL SHEETS	SHEET NO.
697	(17, 18) I	FORD	9	8

STA. _____ TO STA. _____

FED. ROAD DIST. NO. | ILLINOIS | FED. AID PROJECT

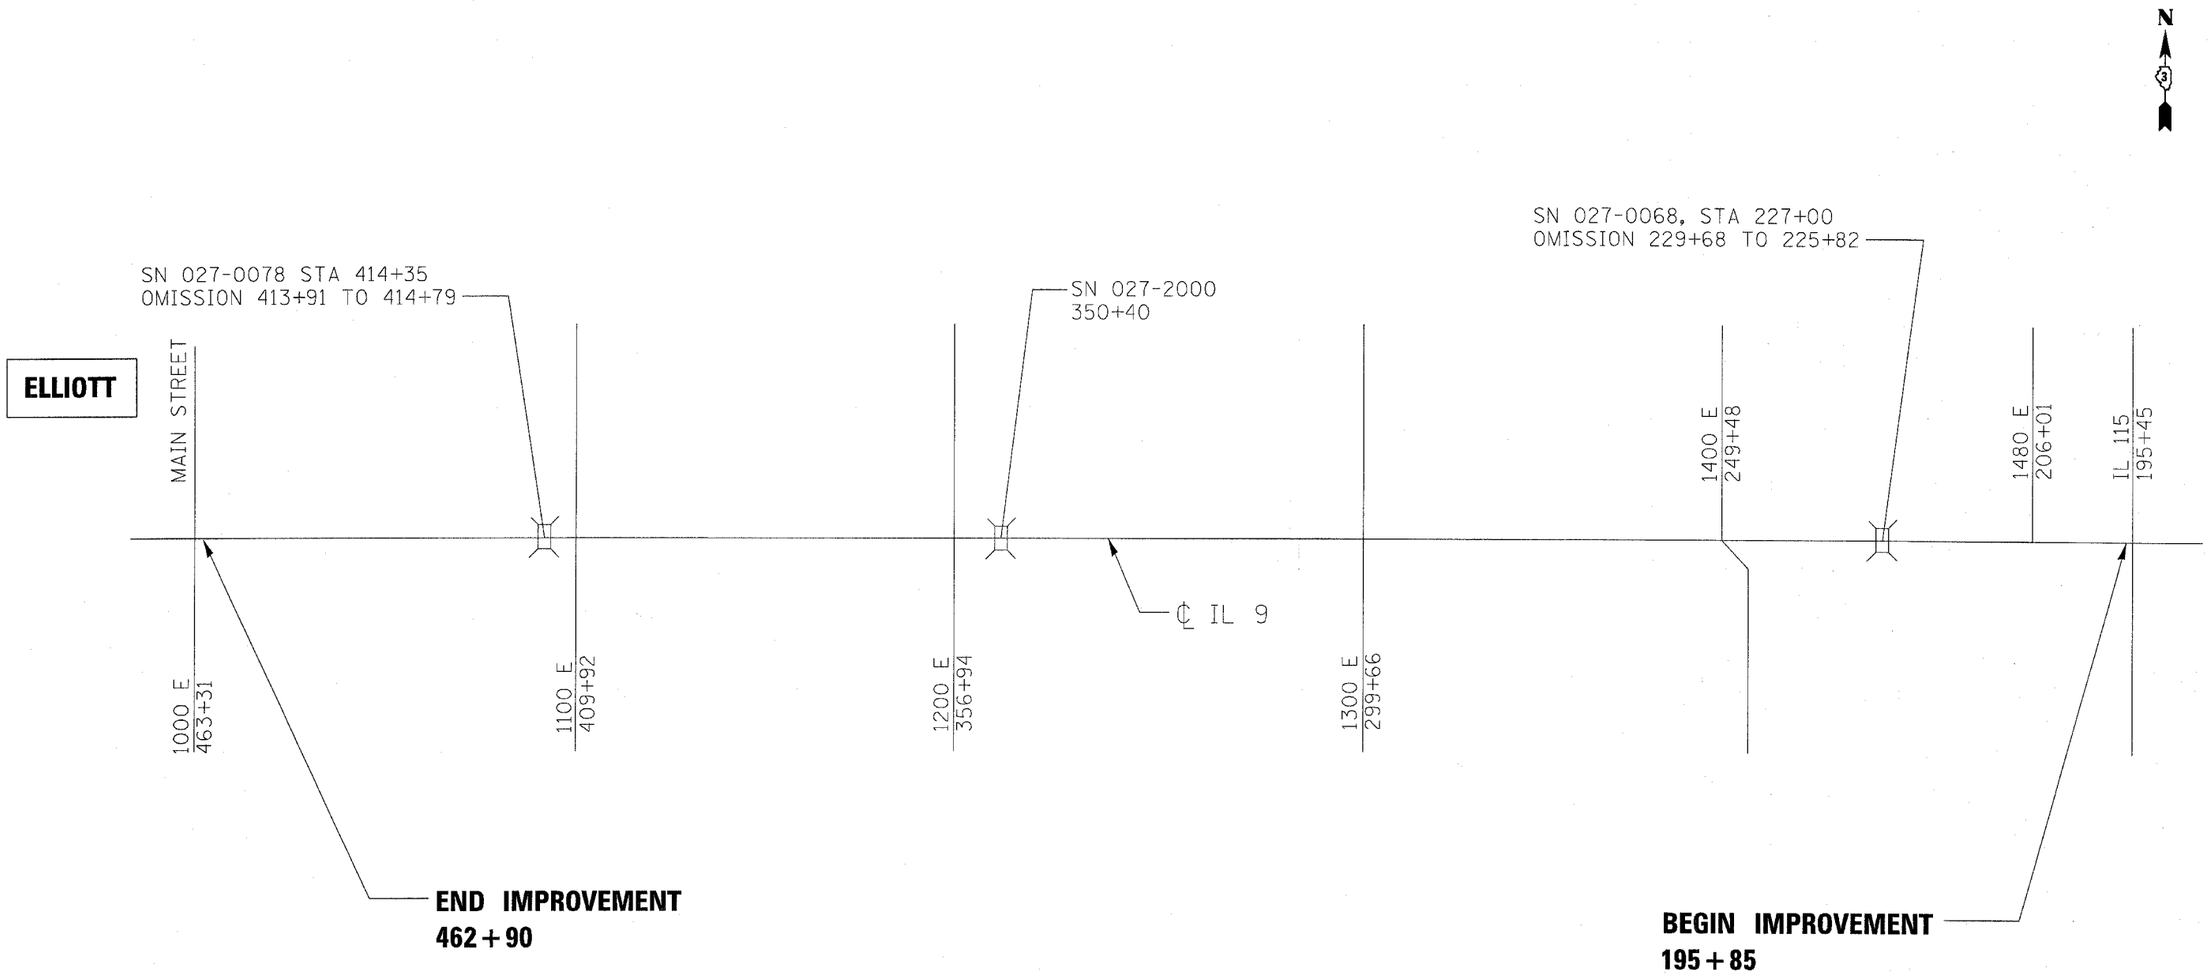

12/13/2006 7:14:17 AM
c:\projects\ed05206\details.dgn

PROJECT LAYOUT