| F.A.P. RTE. | SECTION | COUNTY | TOTAL SHEETS | SHEET NO. |
|---|---|---|---|---|
| 693 | 129 B-2 | MCLEAN | 34 | 5 |
| STA. | | TO STA. | | |
| FED. ROAD DIST. NO. | ILLINOIS | FED. AID PROJECT | | |

**CONTRACT NO. 70519**

## ② EXISTING TYPICAL CROSS SECTION

| | STATION | TO | STATION | |
|---|---|---|---|---|
| ① | 66+62 | | 67+49.95 | ③ |
| ③ | 68+38.33 | | 69+33 | ① |

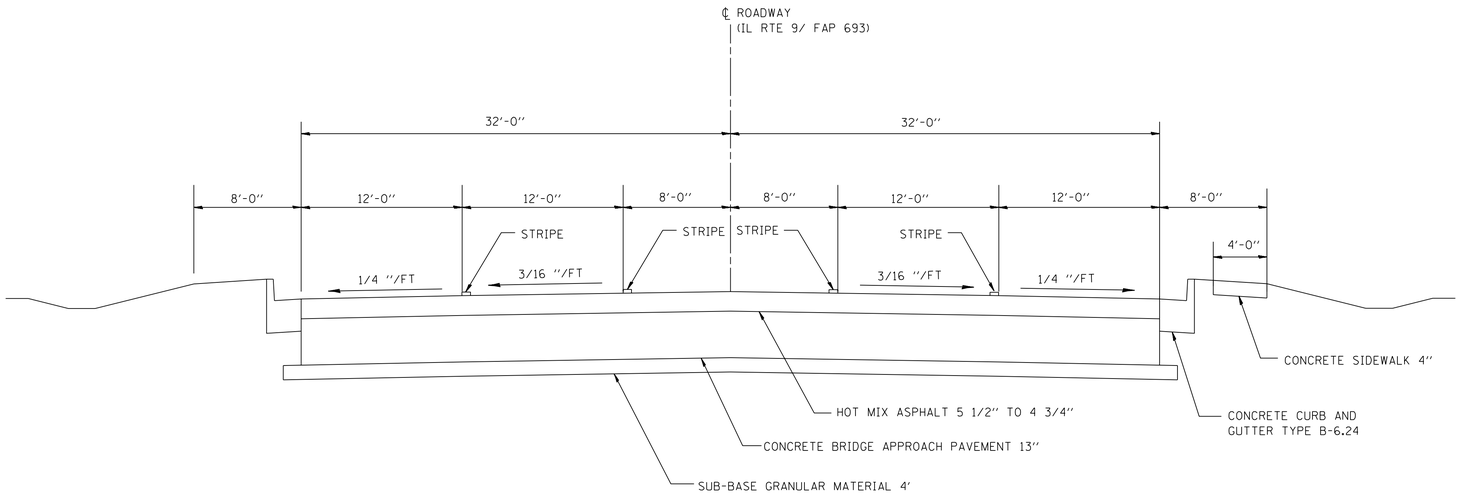


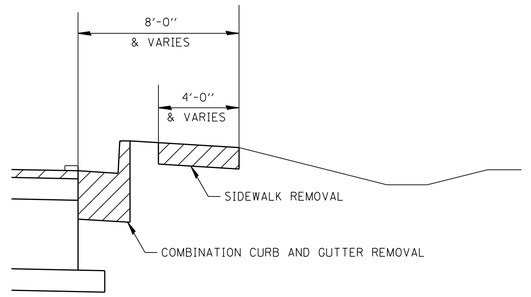


DETAIL A

RT STA 66+68 TO STA 67+44.2
RT STA 68+33.83 TO STA 69+33

OMISSIONS:

BRIDGE
STA. 67+49.95 TO STA. 68+38.33

## ② PROPOSED TYPICAL CROSS SECTION

| | STATION | TO | STATION | |
|---|---|---|---|---|
| ① | 66+62 | | 67+49.95 | ③ |
| ③ | 68+38.33 | | 69+33 | ① |

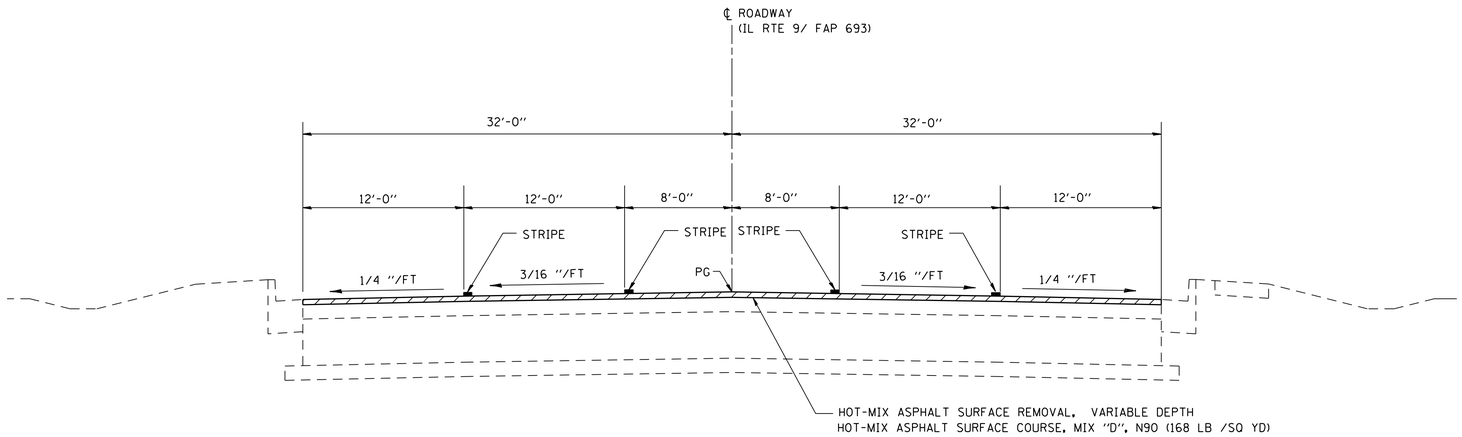


*** CONSTRUCT SIDEWALK TO BACK OF CURB WHERE THE DISTANCE BETWEEN THE CURB AND SIDEWALK IS ONE FOOT OR LESS

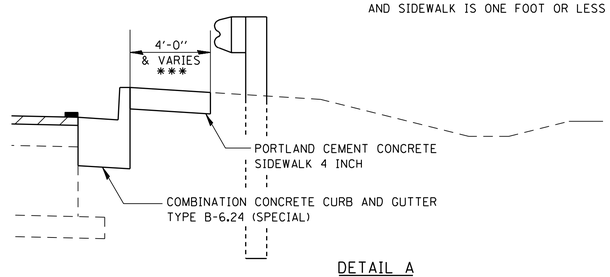


DETAIL A

RT STA 66+68 TO STA 67+44.44
RT STA 68+33.83 TO STA 69+33 **

** PROPOSED SIDEWALK RT STA 68+33.83 TO STA 68+61.5

*TYPICAL CROSS SECTIONS*

*FAP ROUTE 693 (IL 9)*
*SECTION 129 B-2*
*MCLEAN COUNTY*

CUMMINS ENGINEERING CORPORATION

JOB #: 2114.5
FILE: 2114TYP
DATE: 12/18/06