F.A.P. RTE.	SECTION	COUNTY	TOTAL SHEETS	SHEET NO.
693	129 B-2	MCLEAN	34	14
STA. 63+00		TO STA. 69+00		
FED. ROAD DIST. NO.	ILLINOIS	FED. AID PROJECT		

CONTRACT NO. 70519

SEC 5, T23N, R2E, 3rd PM

SEE SHEET 16 FOR CURB, SIDEWALK, AND GUARDRAIL DETAILS

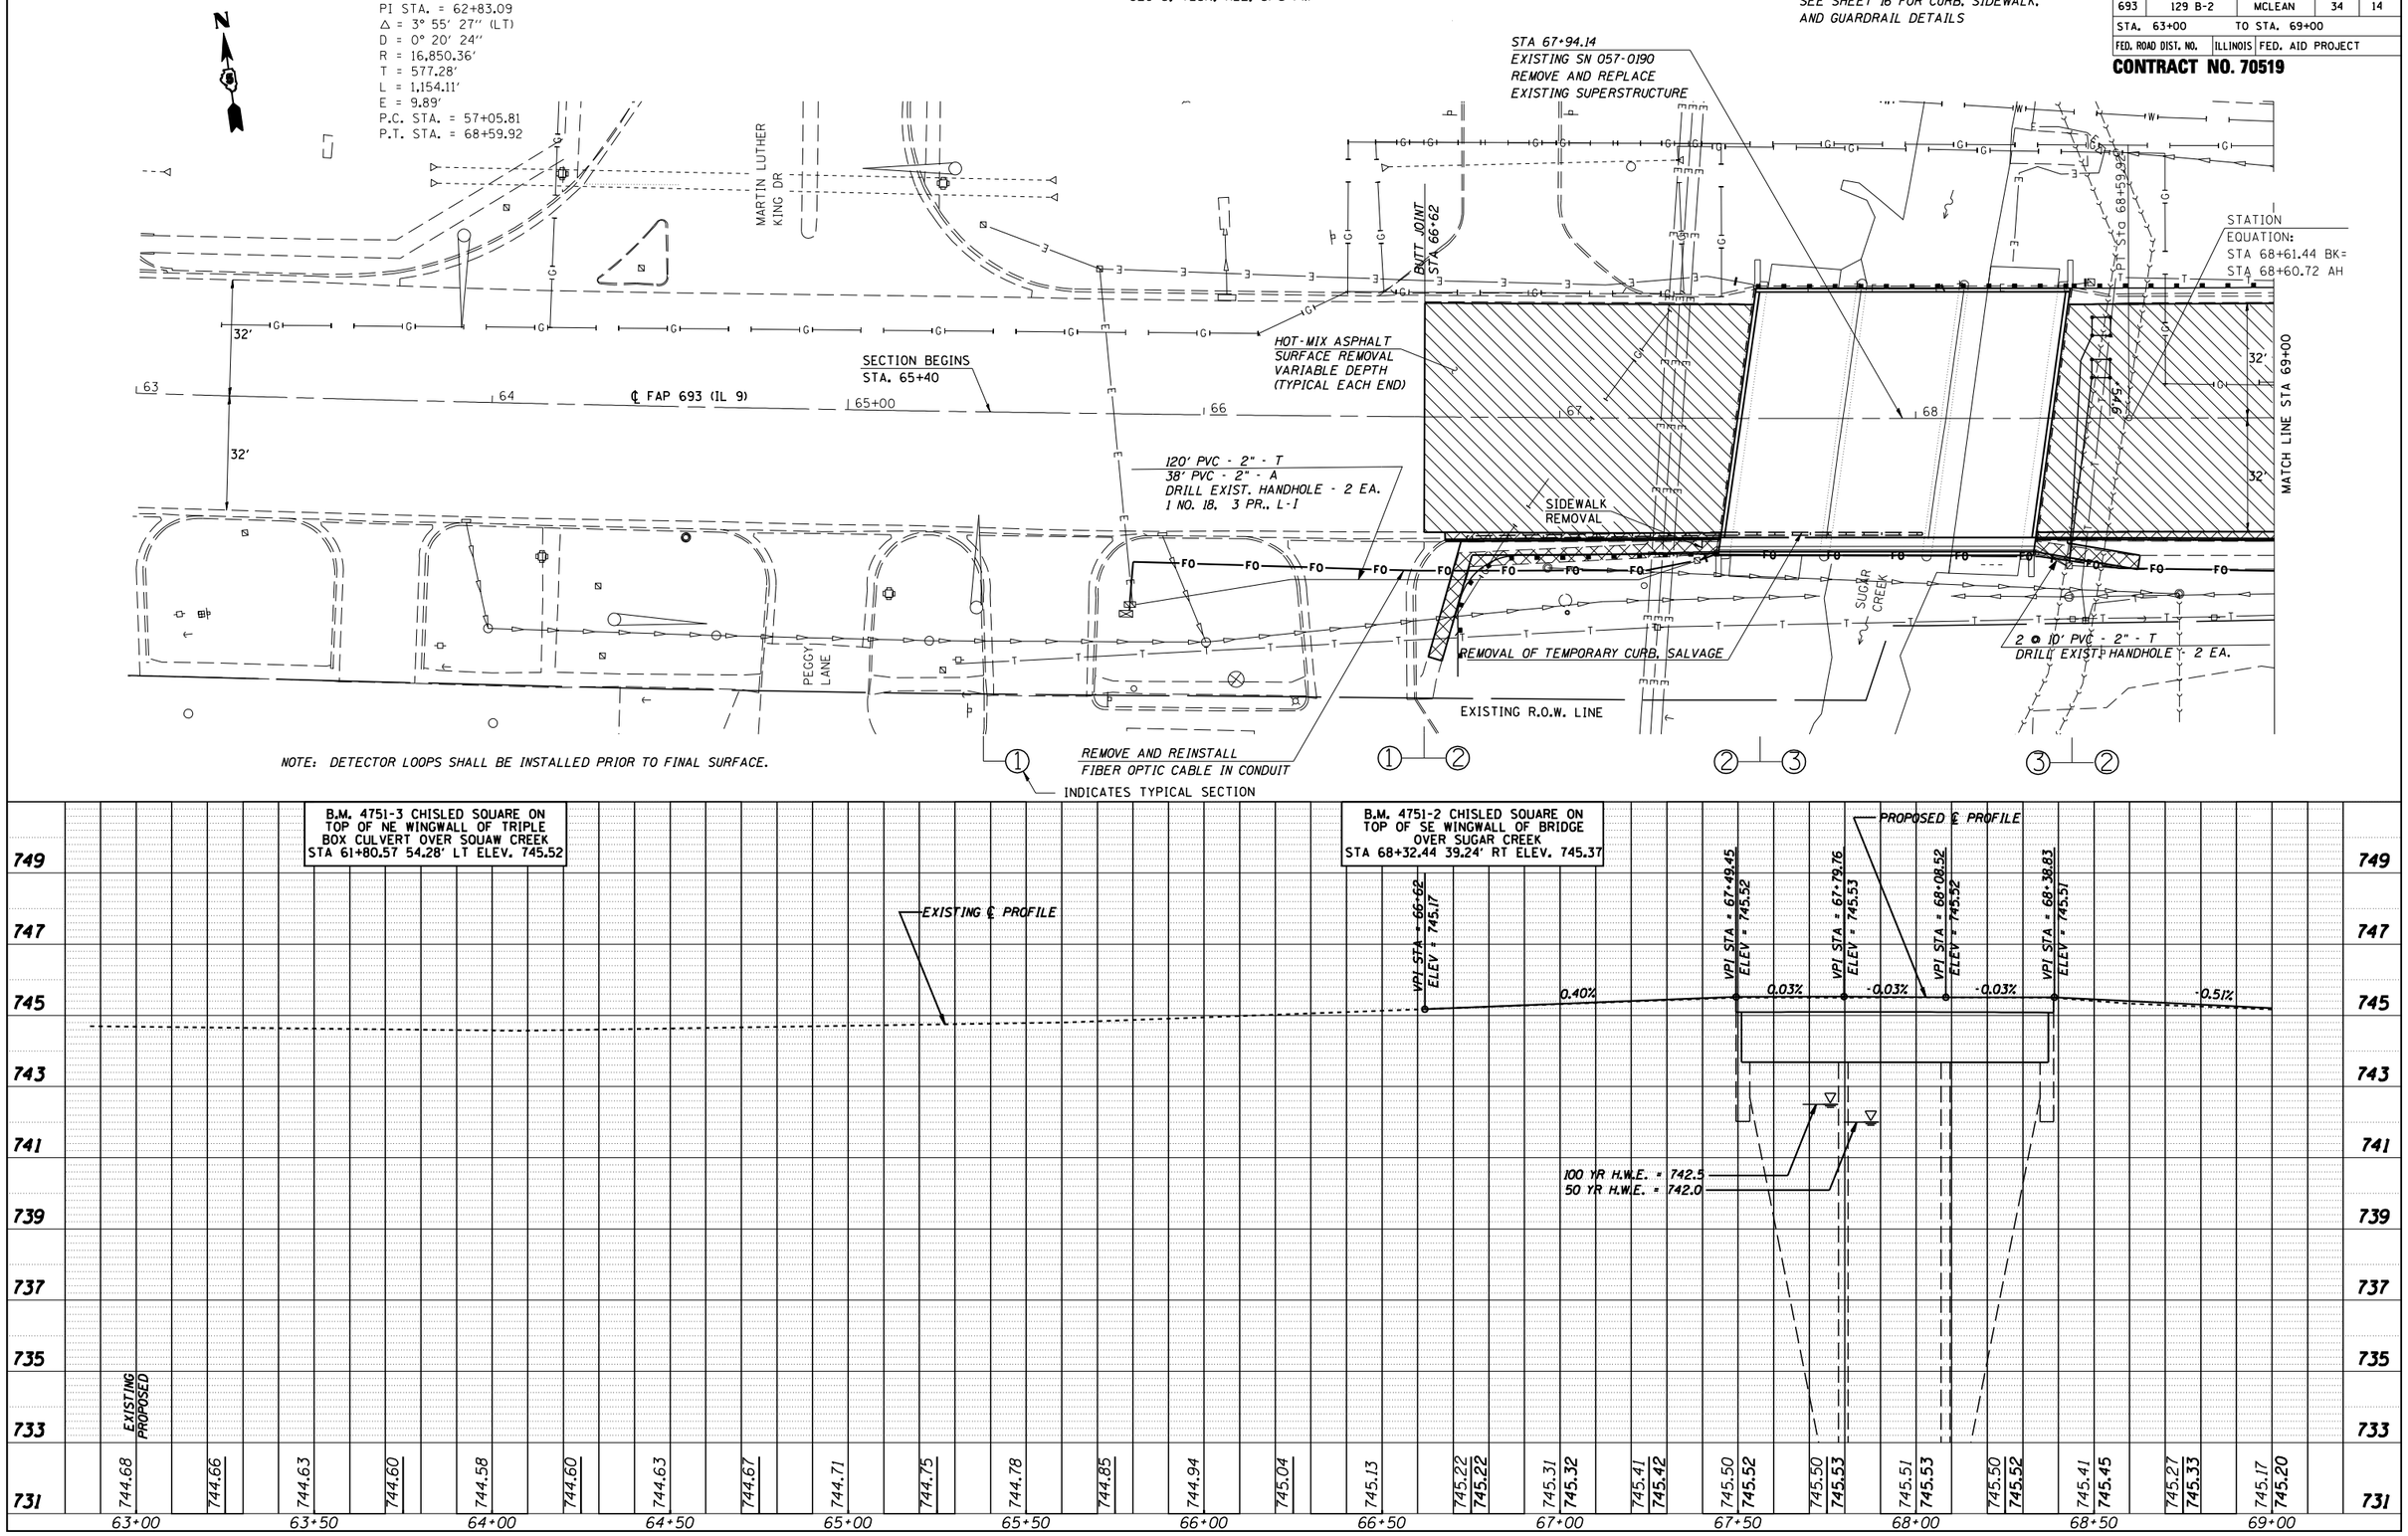

PLAN	BY	DATE
SURVEYED ____ / PLOTTED ____ / ALIGNMENT CHECKED ____ / RT. OF WAY CHECKED ____ / ROAD FILE NAME ____		
NOTE BOOK NO. ____		

PROFILE	BY	DATE
SURVEYED ____ / PLOTTED ____ / GRADES CHECKED ____ / B.M. NOTED ____ / STRUCTURE NOTATIONS CHKD ____		
NOTE BOOK NO. ____		

12/21/2006
•DATE-TIME•
c:\projects\d503906\12.19.2006 submittal\2114.5p&p.dgn
•USER•
•LEV•
•REF•

FAP 693 (IL 9) STA. 63+00 TO STA. 69+00