CONTRACT NO. 70546

F.A.I. RTE.	SECTION	COUNTY	TOTAL SHEETS	SHEET NO.
74	*	VERMILION	105	28
STA. 1509+25.00		TO STA. 1510+00.00		
FED. ROAD DIST. NO.	ILLINOIS	FED. AID PROJECT		

*D5 CABLE GUARD 2007-1

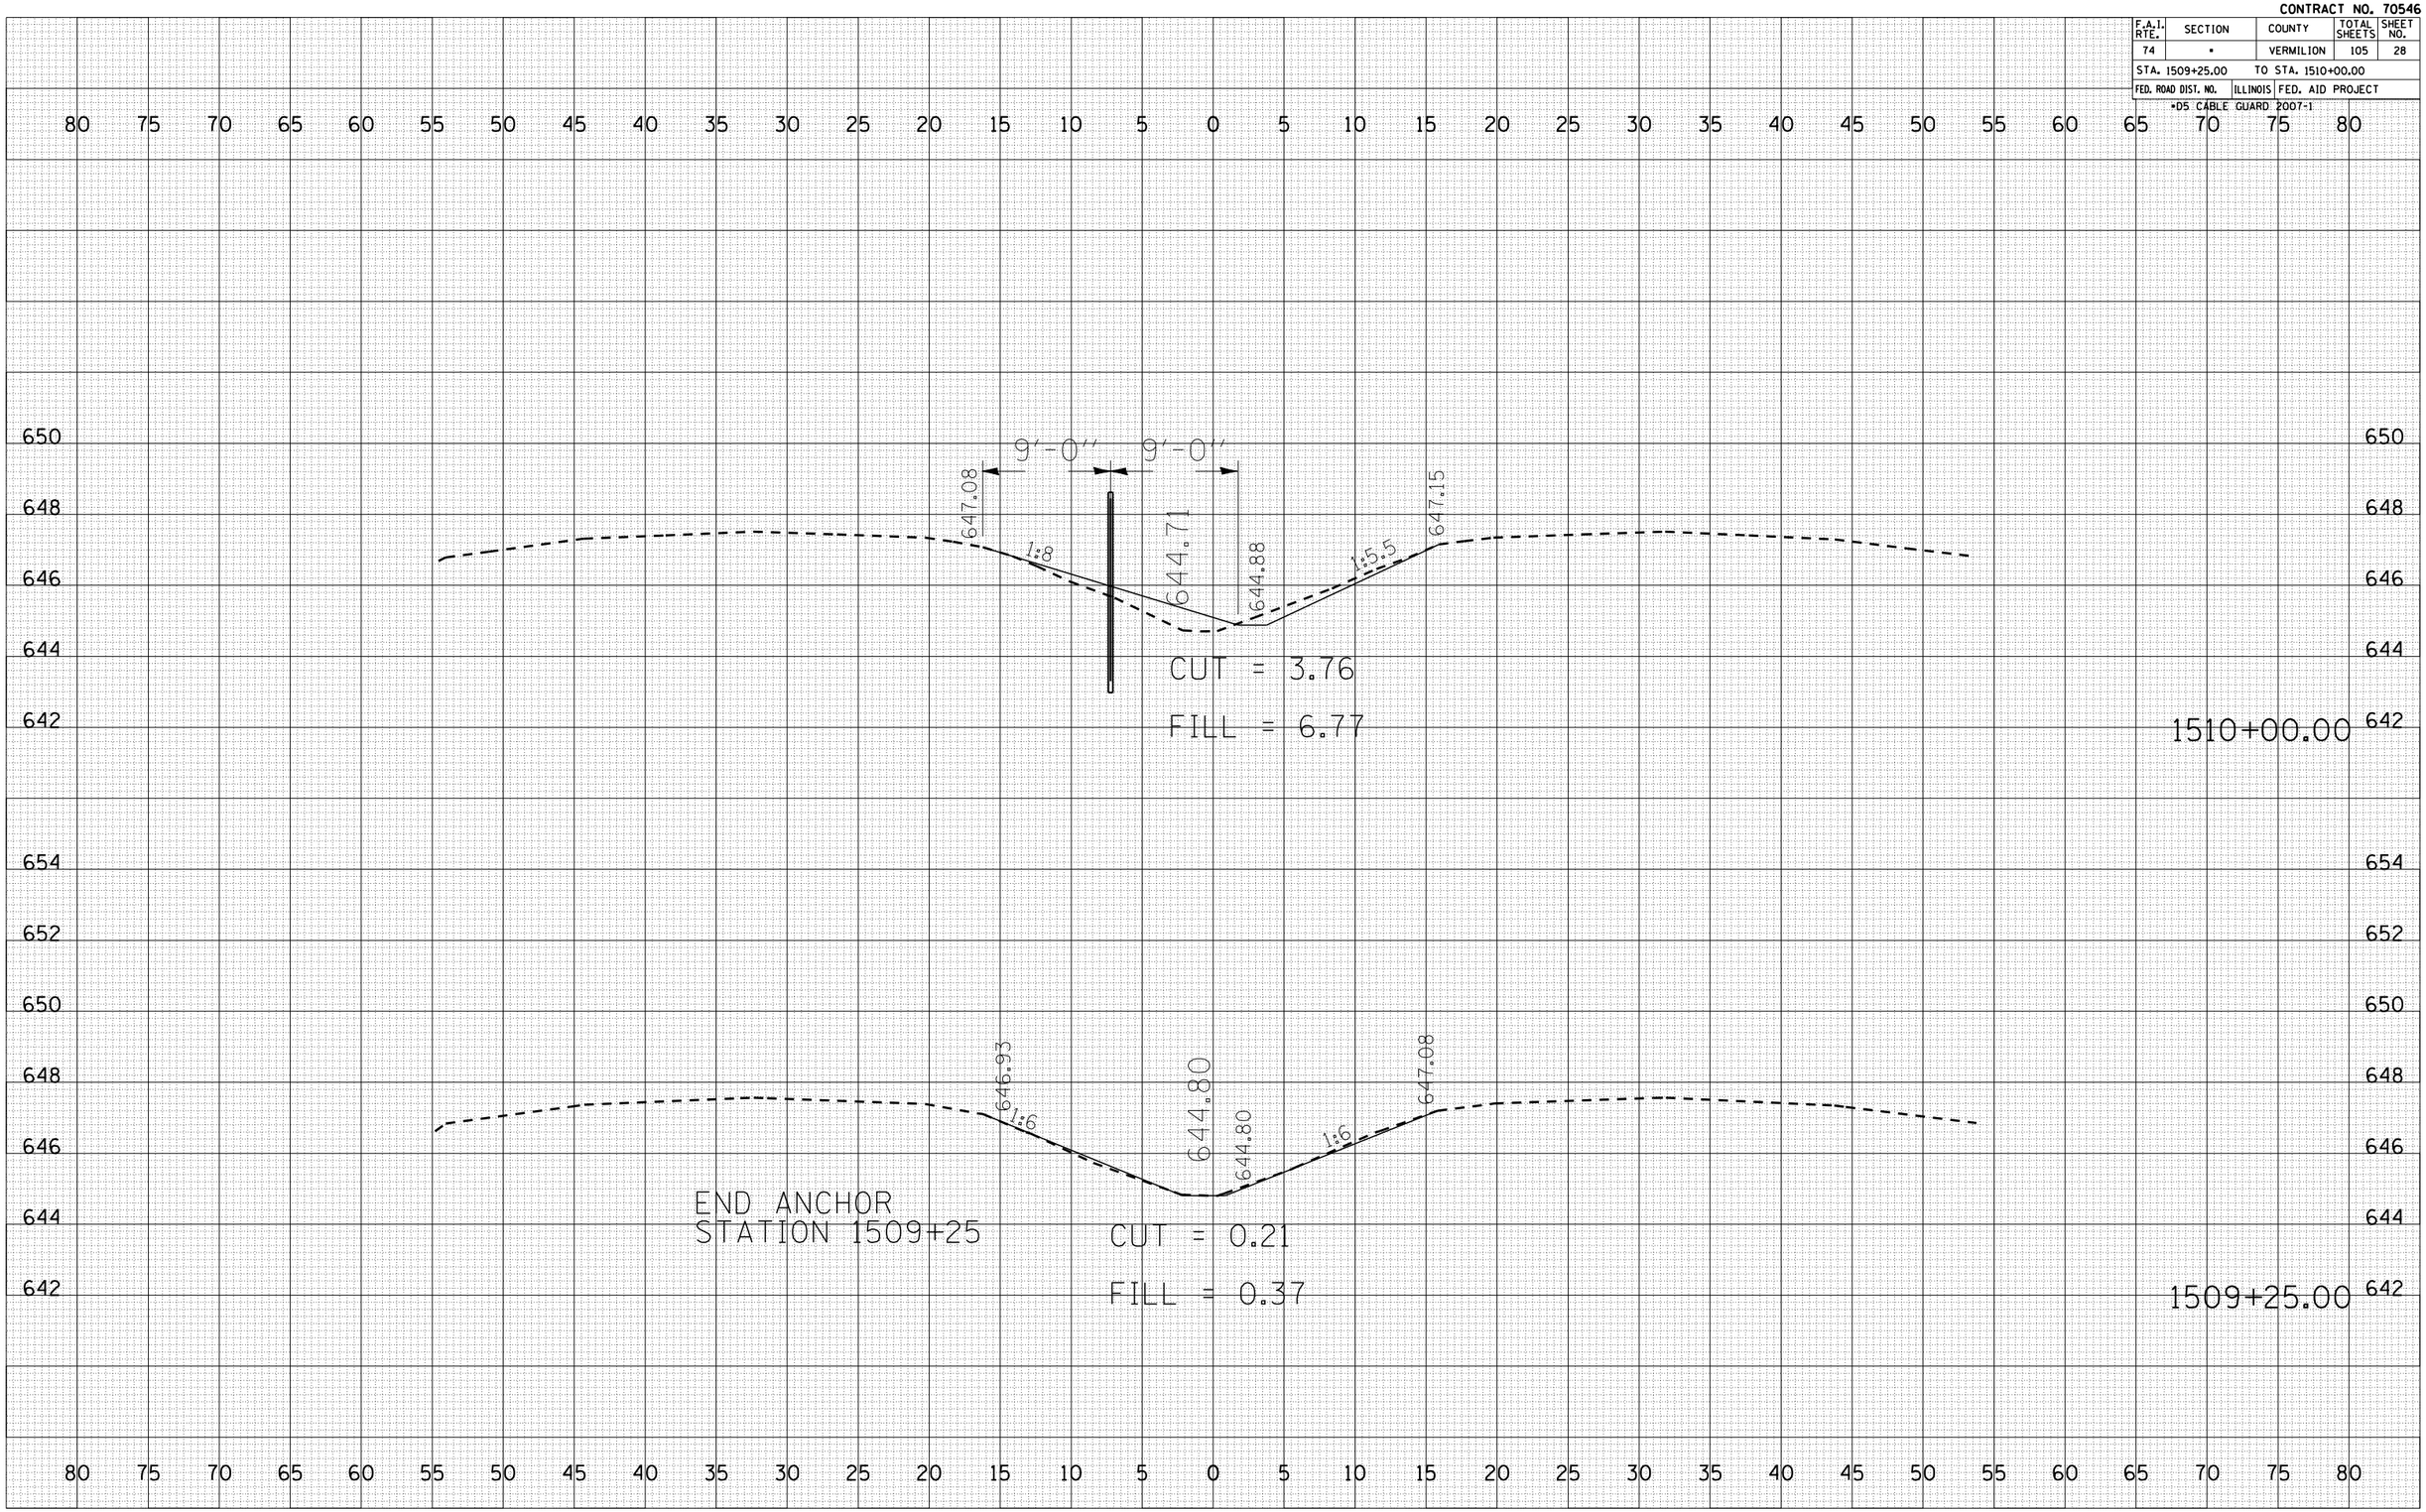

FINAL SURVEY	BY	DATE
SURVEYED		
PLOTTED		
TRAVERSE		
NOTE BOOK		
AREAS		
AREAS CHECKED		
NO.		

ORIGINAL SURVEY	BY	DATE
SURVEYED		
PLOTTED		
TRAVERSE		
AREAS		
AREAS CHECKED		
NO.		

PLOT DATE = 12/13/2006
FILE NAME = c:\projects\d506006 (-8)\cok-wood\74\temp\ks1509.dgn
PLOT SCALE = 10.5682 ' / IN.
USER NAME = craigre