CONTRACT NO. 70546

F.A.I. RTE.	SECTION	COUNTY	TOTAL SHEETS	SHEET NO.
74	*	VERMILION	105	43
STA. 1531+00.00		TO STA. 1531+50.00		
FED. ROAD DIST. NO.	ILLINOIS	FED. AID PROJECT		

*D5 CABLE GUARD 2007-1

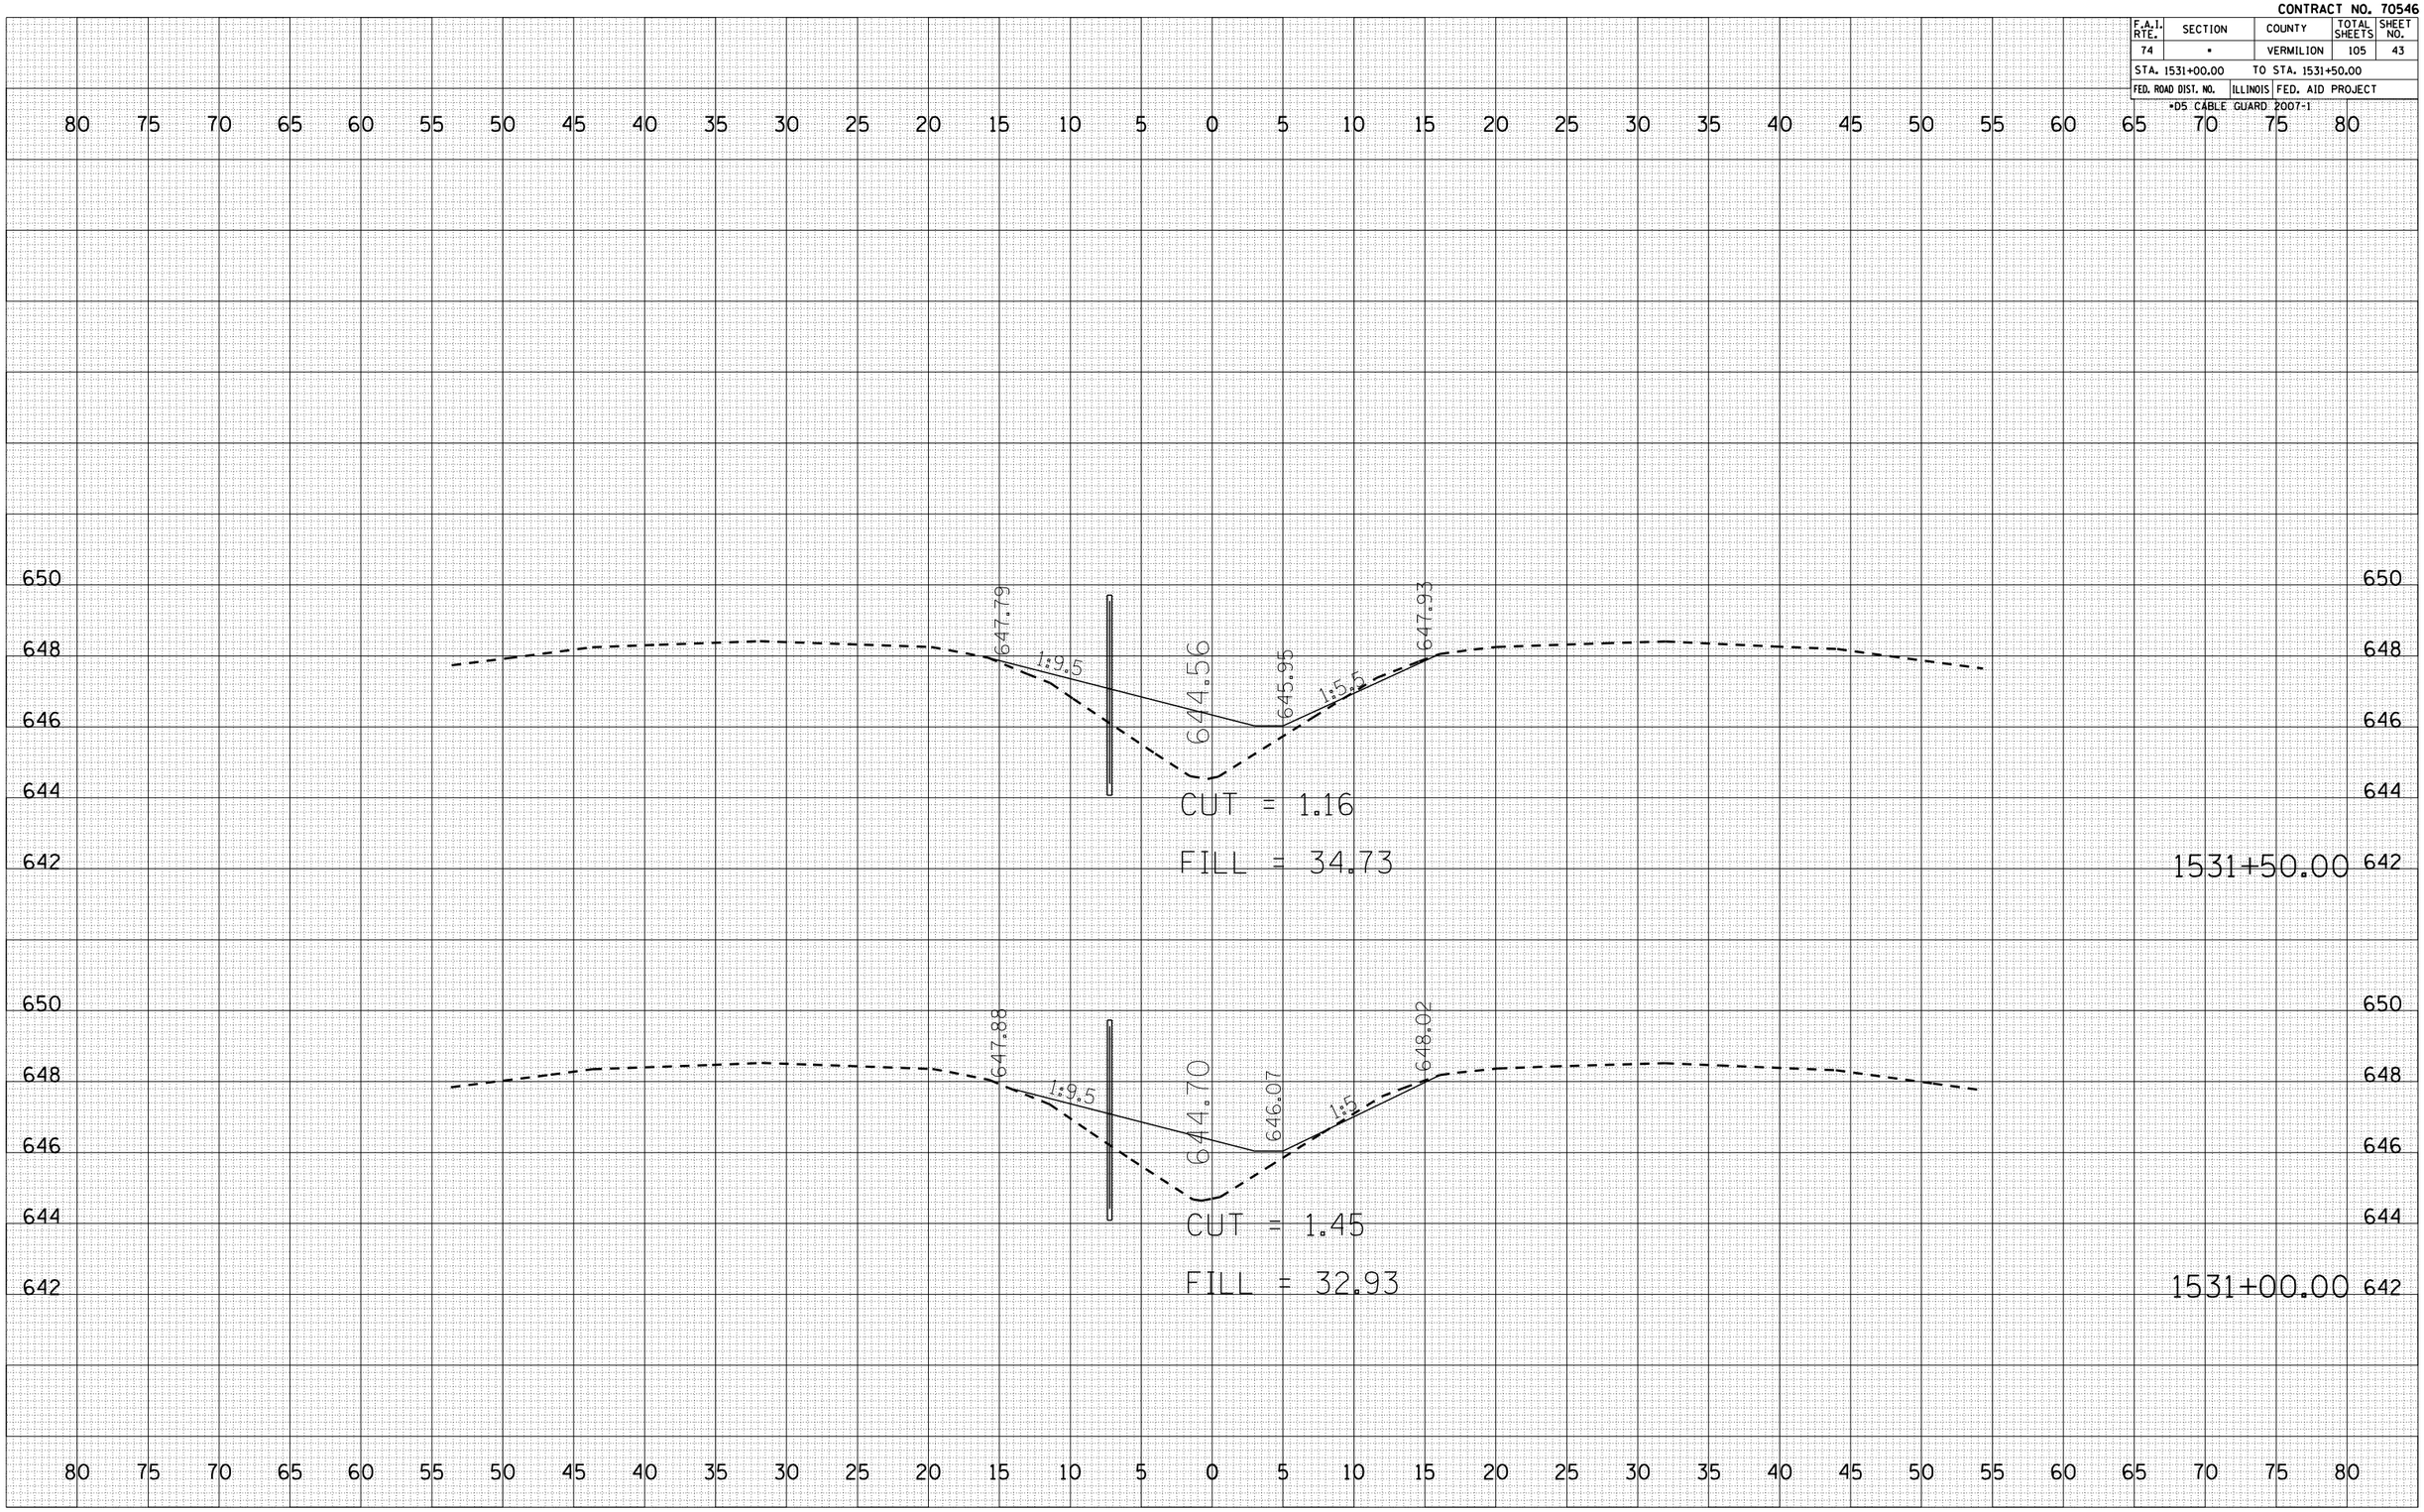

FINAL SURVEY	BY	DATE
SURVEYED		
PLOTTED		
TRANSFERRED		
AREAS		
AREAS CHECKED		
NOTE BOOK NO.		

ORIGINAL SURVEY	BY	DATE
SURVEYED		
PLOTTED		
TRANSFERRED		
AREAS		
AREAS CHECKED		
NOTE BOOK NO.		

PLOT DATE = 12/13/2006
FILE NAME = c:\projects\d560686 (d1\oakwood\74resp\ks3100ate
PLOT SCALE = 10.5882 ' / IN.
USER NAME = craigre