CONTRACT NO. 70546

F.A.I. RTE.	SECTION	COUNTY	TOTAL SHEETS	SHEET NO.
74	*	VERMILION	105	68
STA. 1562+50.00		TO STA. 1563+50.00		
FED. ROAD DIST. NO.	ILLINOIS	FED. AID PROJECT		

*D5 CABLE GUARD 2007-1

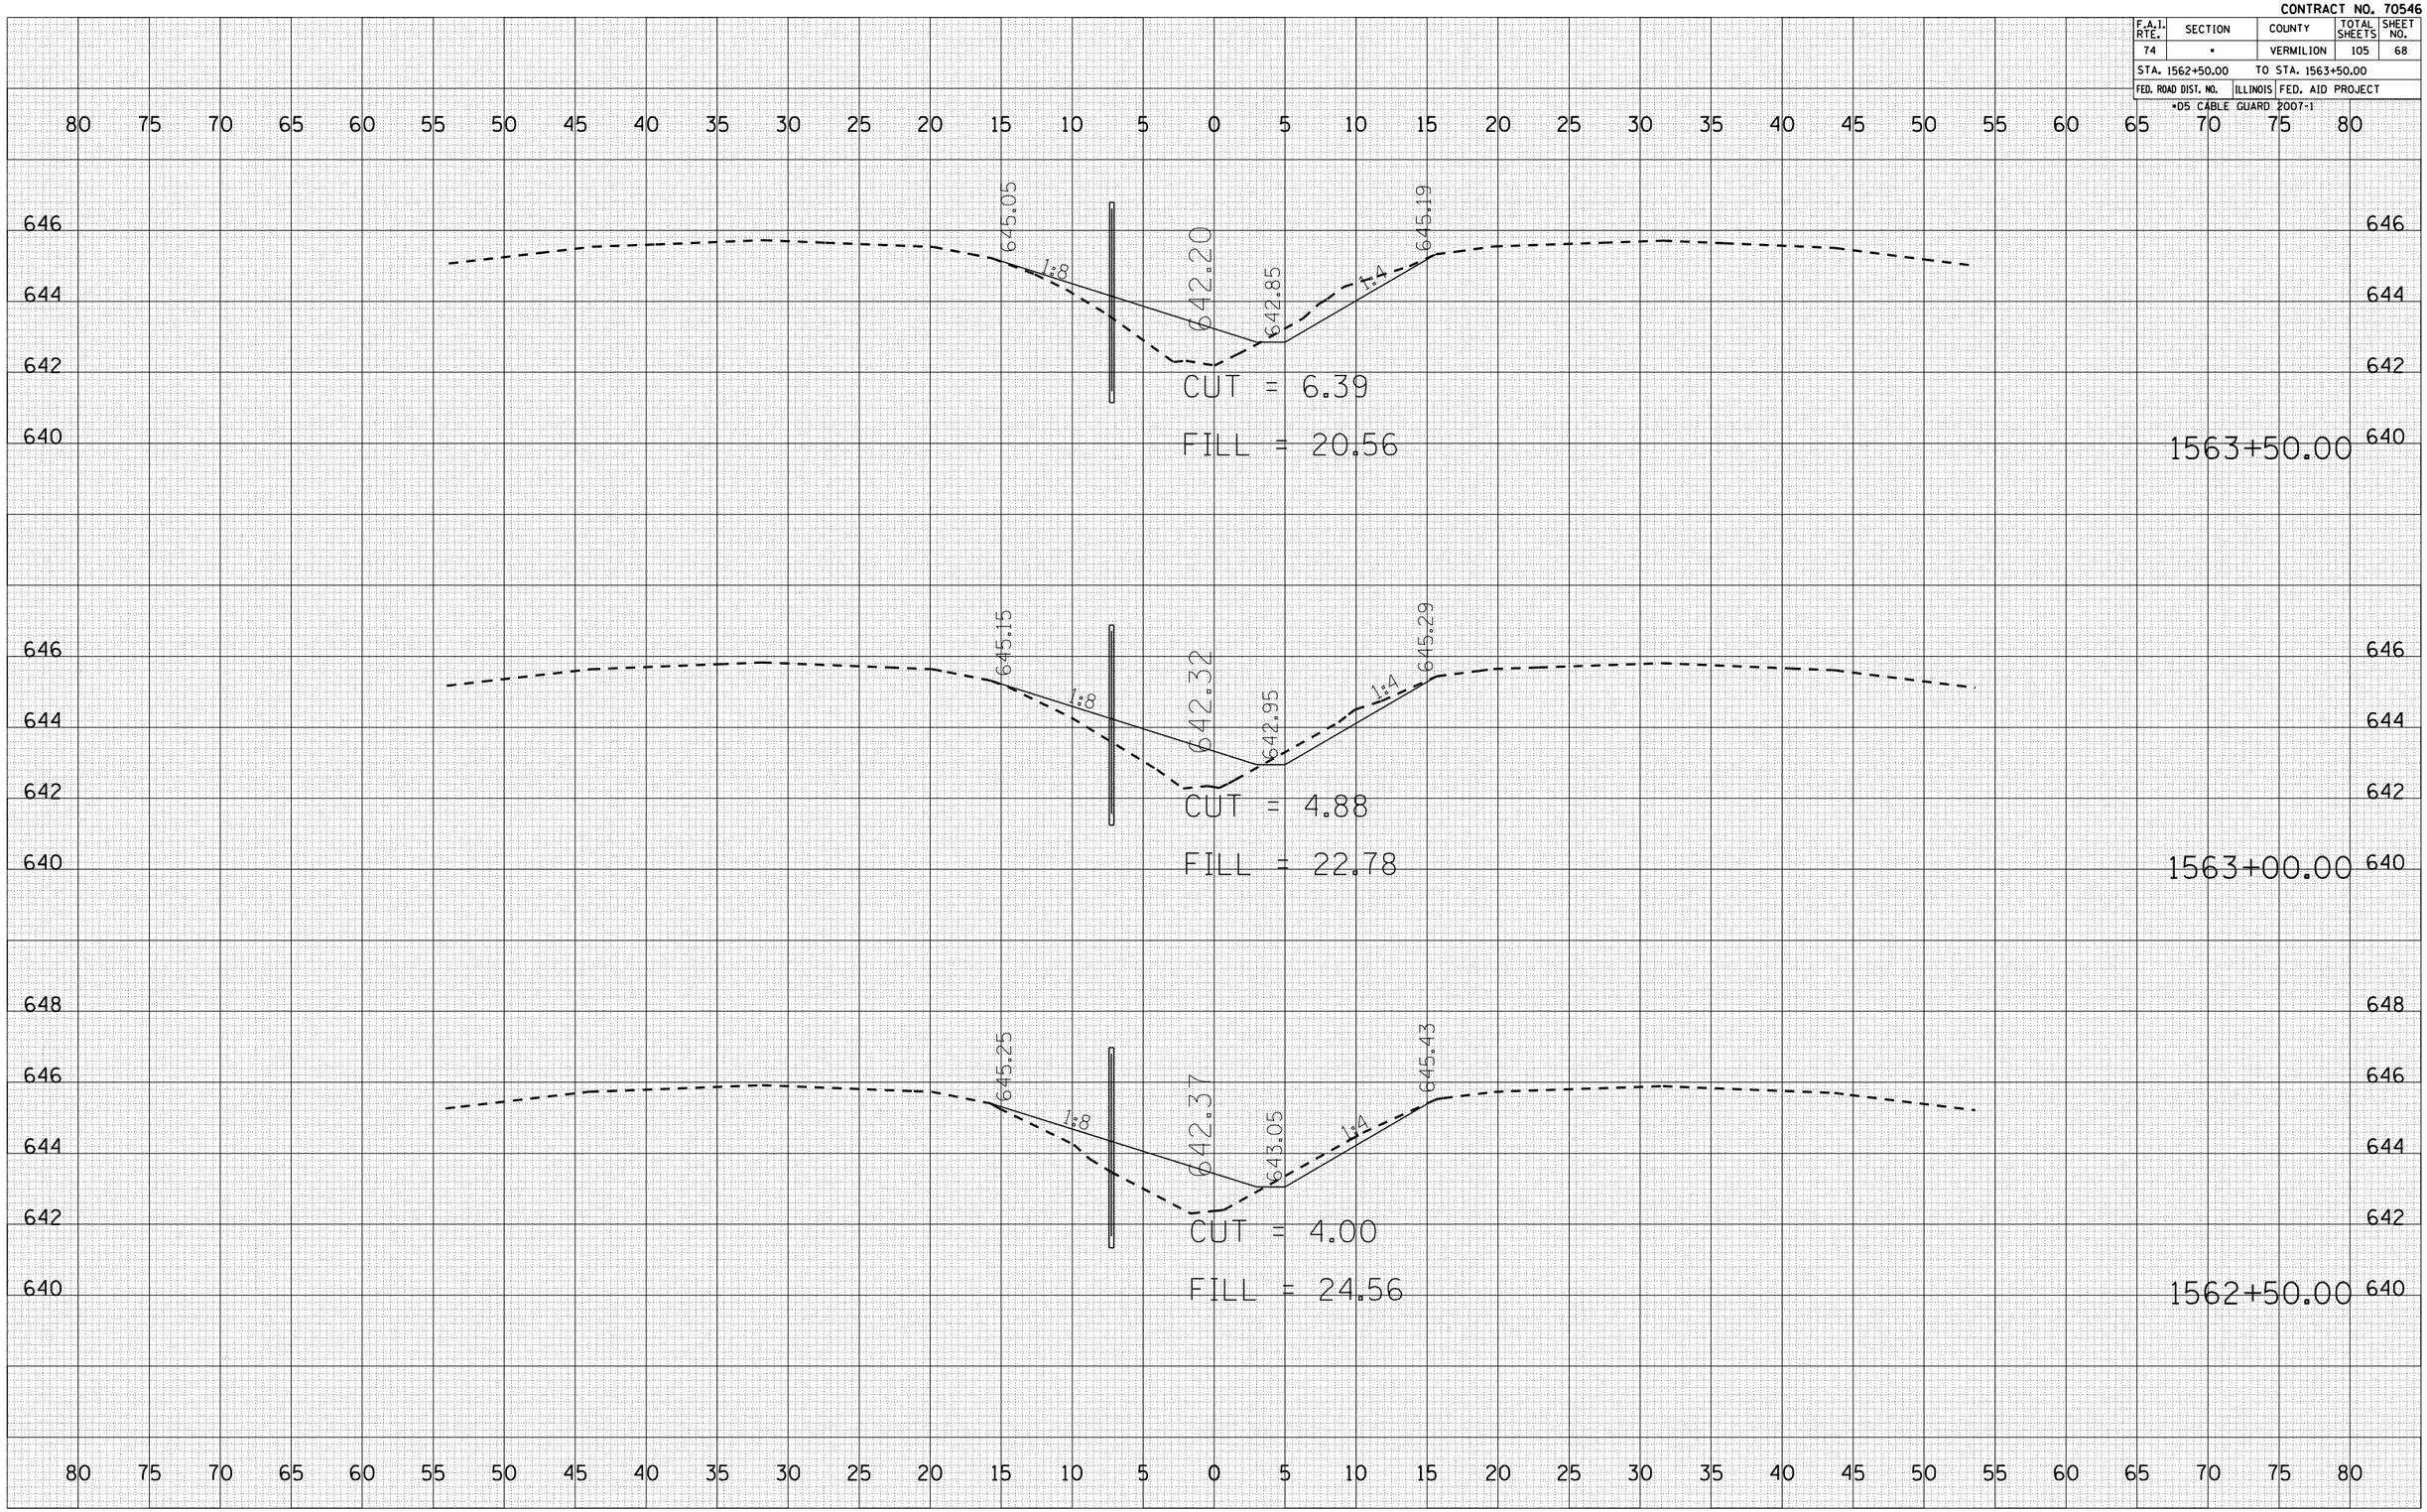

FINAL SURVEY NOTE BOOK

NO.	BY	DATE
	SURVEYED	
	PLOTTED	
	TRIANGULATE	
	AREAS	
	AREAS CHECKED	

ORIGINAL SURVEY NOTE BOOK

NO.	BY	DATE
	SURVEYED	
	PLOTTED	
	TRIANGULATE	
	AREAS	
	AREAS CHECKED	

PLOT DATE = 12/13/2006
FILE NAME = c:\projects\d506086 i-81\cad\xs\74sec68xs.dgn
PLOT SCALE = 10.5882 ' / IN.
USER NAME = craigre