CONTRACT NO. 70546

F.A.I. RTE.	SECTION	COUNTY	TOTAL SHEETS	SHEET NO.
74	*	VERMILION	105	70

STA. 1565+50.00 TO STA. 1566+50.00

FED. ROAD DIST. NO. | ILLINOIS | FED. AID PROJECT

*D5 CABLE GUARD 2007-1

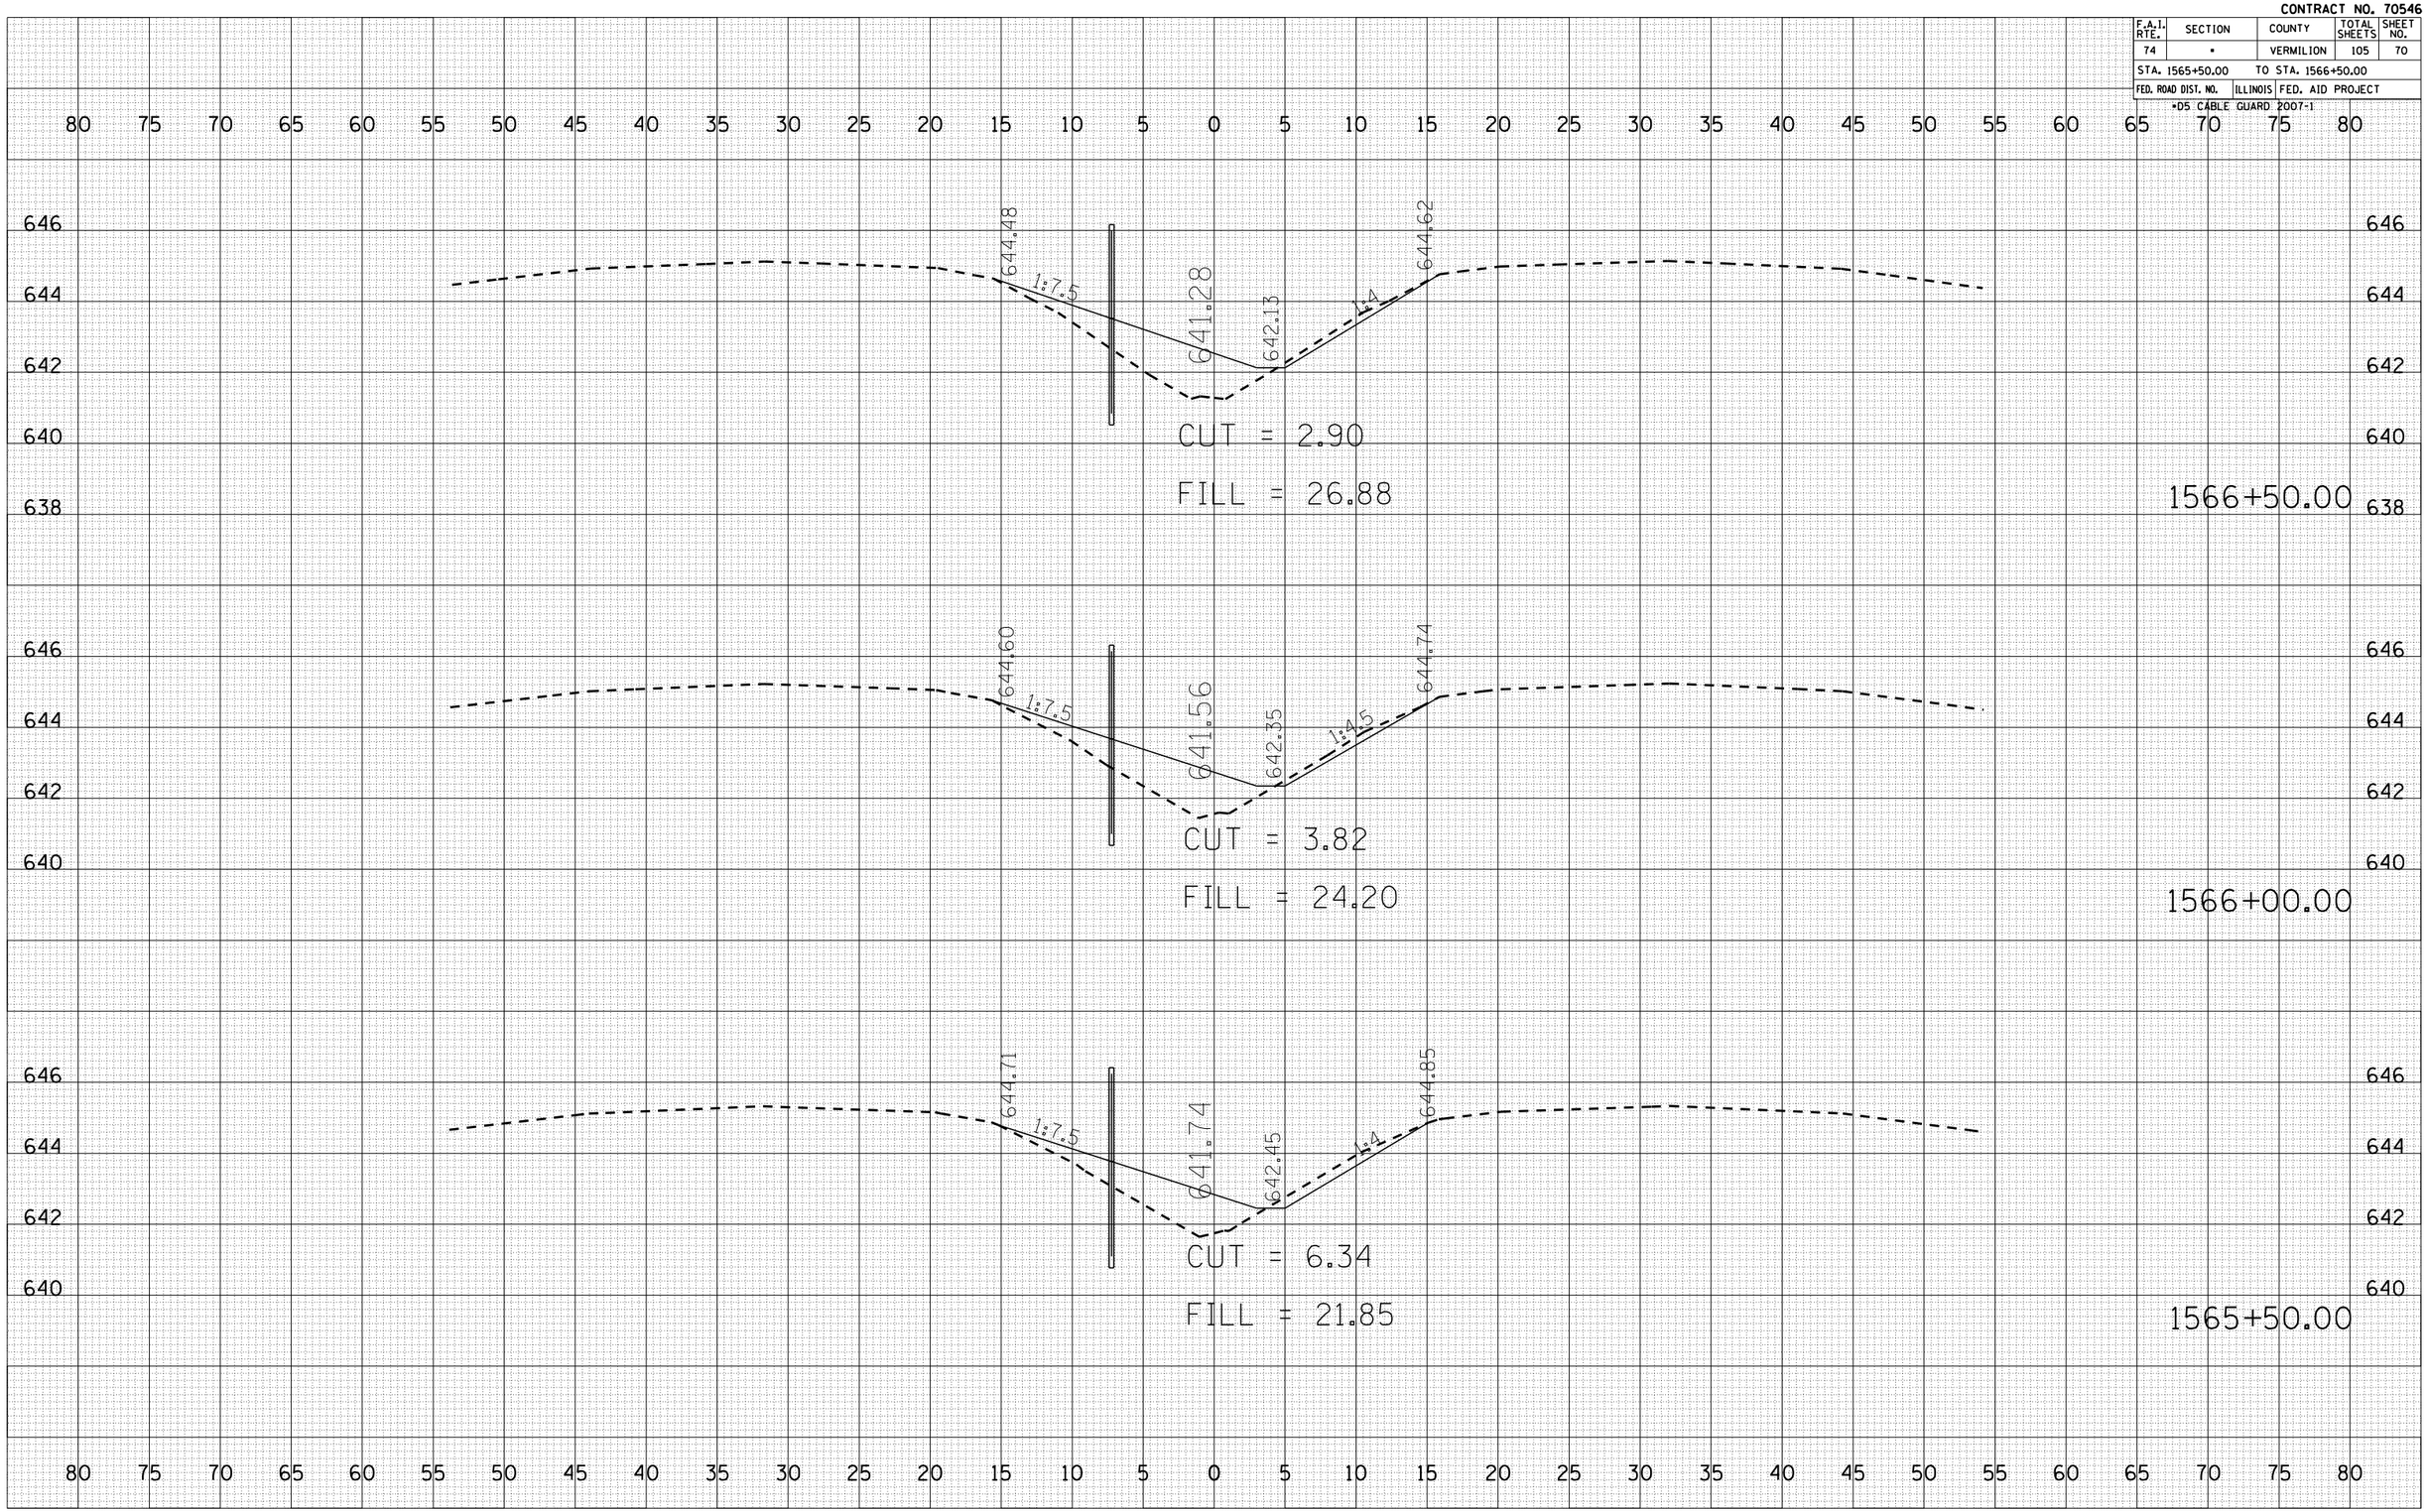

FINAL SURVEY | NOTE BOOK NO. | SURVEYED | PLOTTED | TEMPLATE | AREAS | AREAS CHECKED | BY | DATE

ORIGINAL SURVEY | NO. | SURVEYED | PLOTTED | TEMPLATE | AREAS | AREAS CHECKED | BY | DATE

PLOT DATE = 12/13/2006
FILE NAME = c:\projects\d506006 (v8)\oakwood\d4\cs\sheets\d5
PLOT SCALE = 10.5882 ' / IN.
USER NAME = craigre