CONTRACT NO. 70547

| F.A.I RTE. | SECTION | COUNTY | TOTAL SHEETS | SHEET NO. |
|---|---|---|---|---|
| 57&74 | * | ** | 151 | 146 |
| STA. 736+50 | | TO STA.737+00 | | |
| FED. ROAD DIST. NO. | ILLINOIS | FED. AID PROJECT | | |

* D5 CABLE GUARD 2007-2
** CHAMPAIGN, DEWITT & DOUGLAS

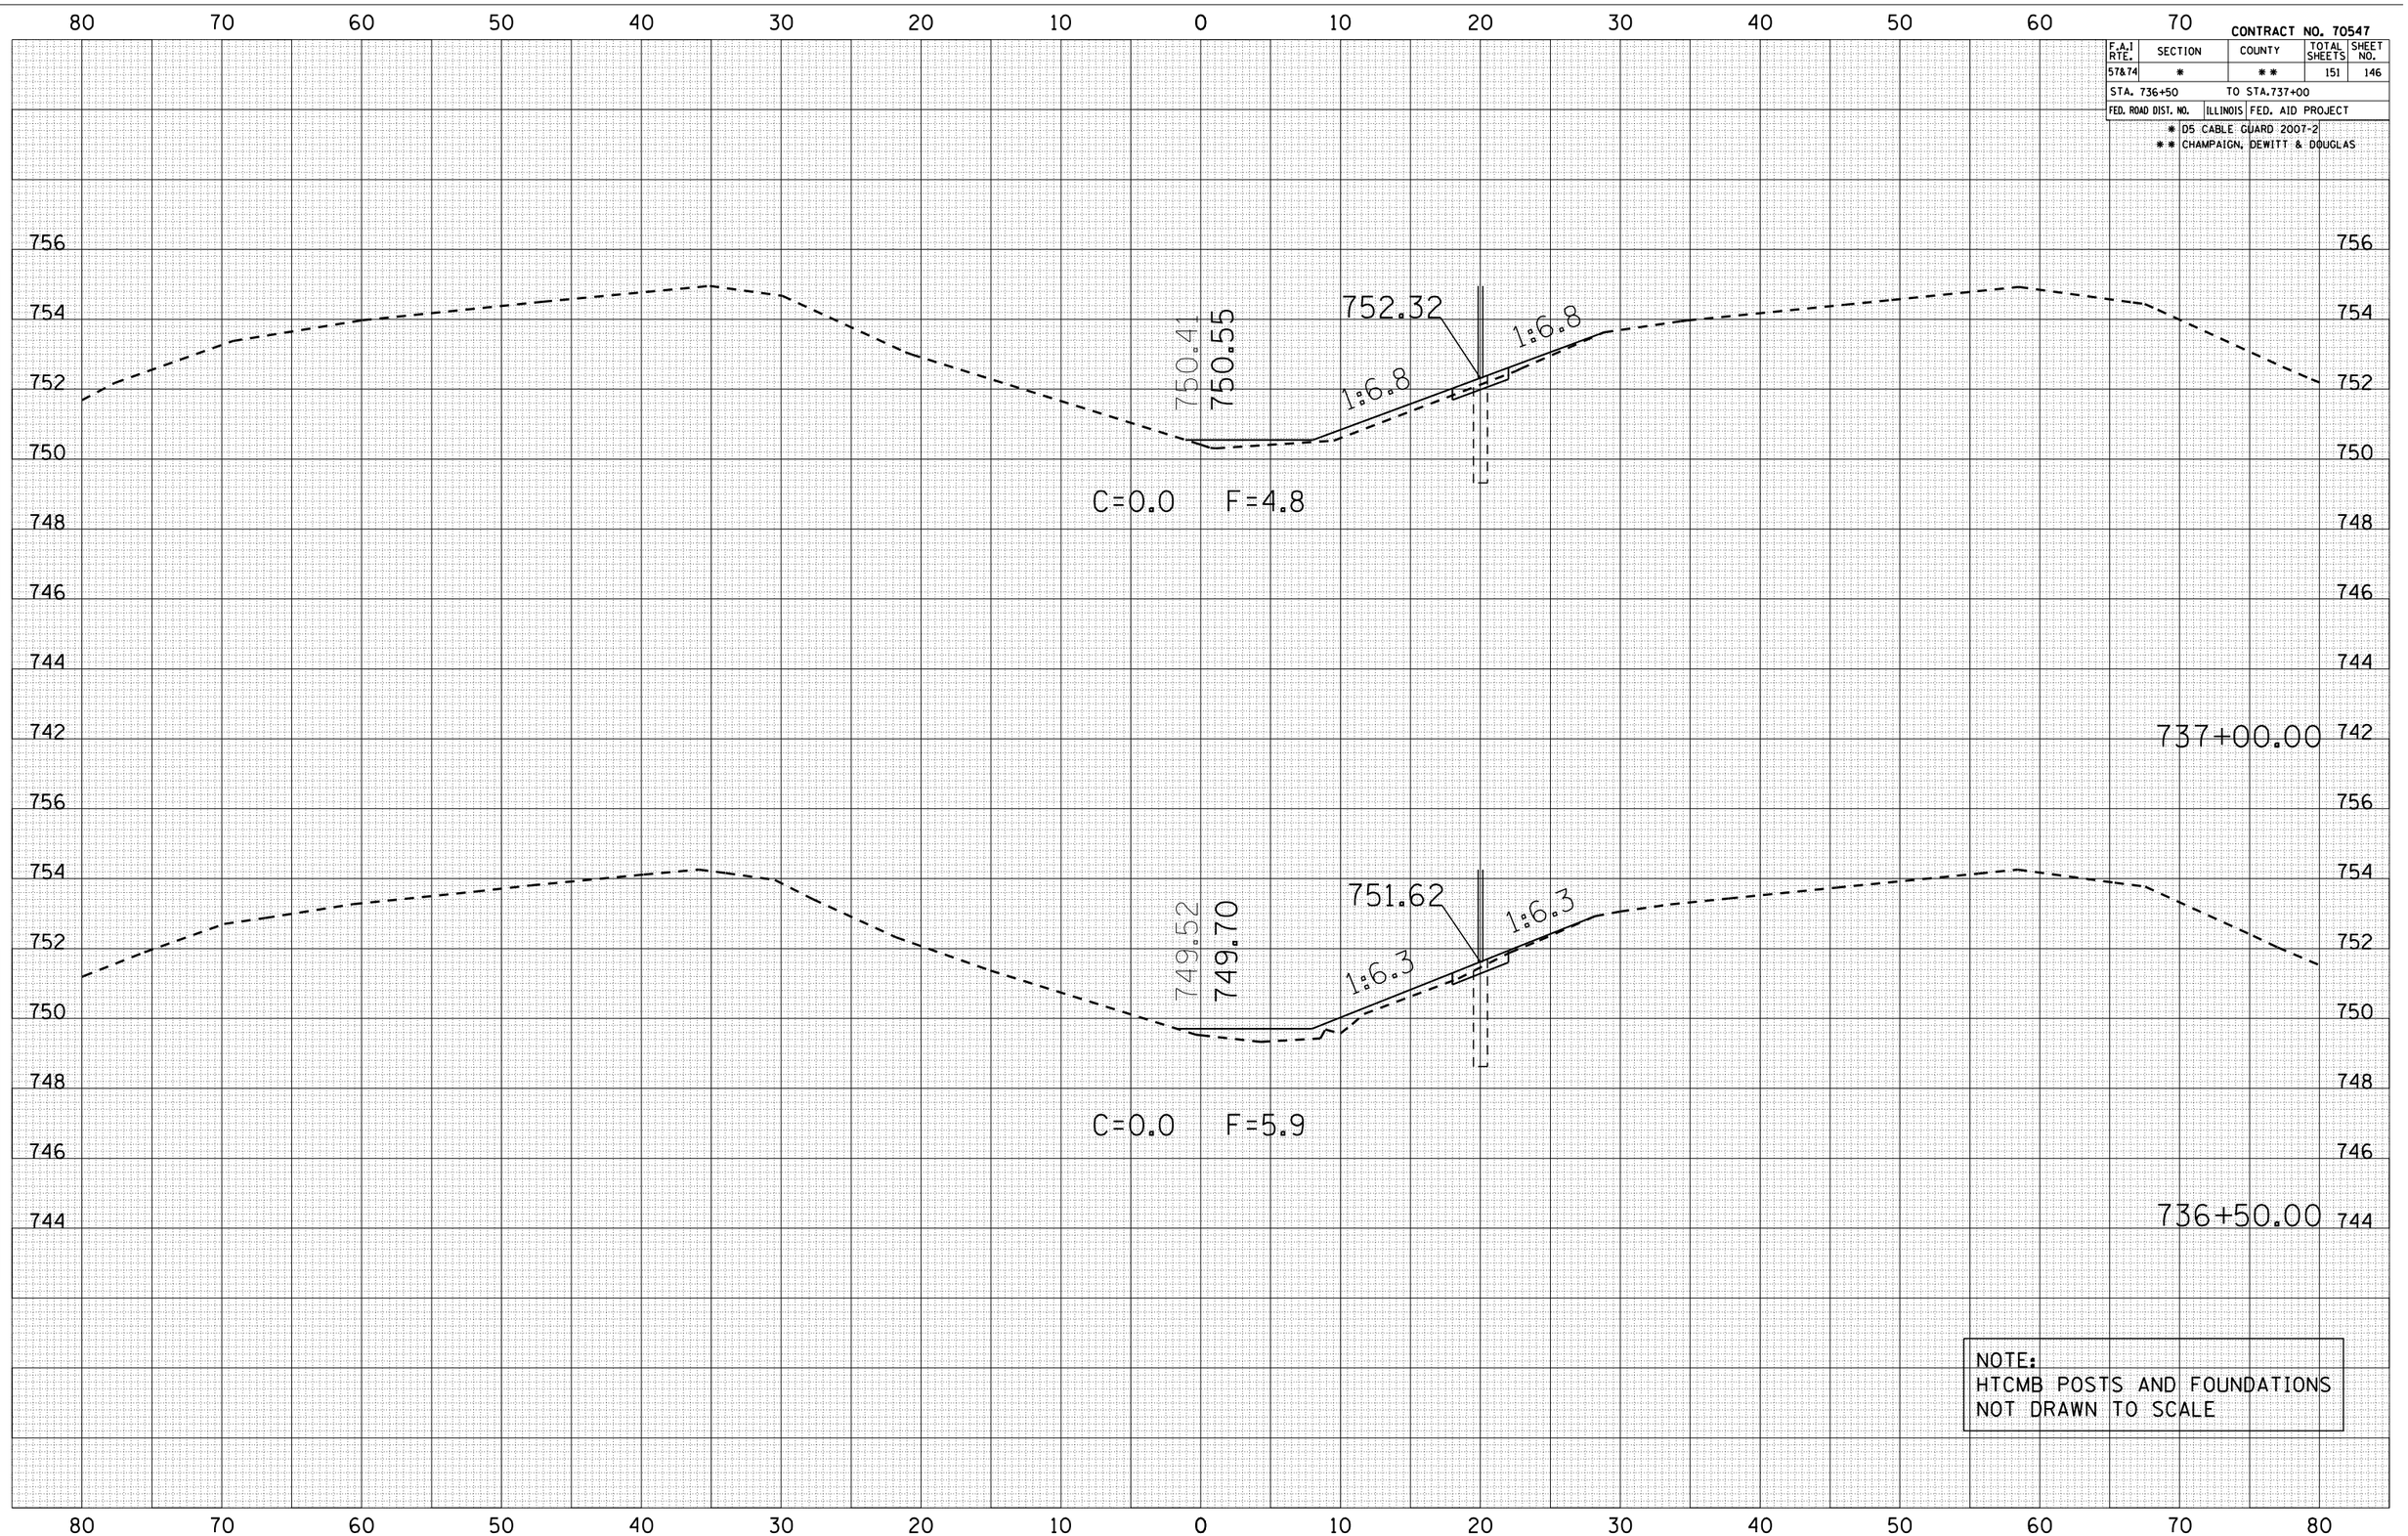


NOTE:
HTCMB POSTS AND FOUNDATIONS
NOT DRAWN TO SCALE

| FINAL SURVEY | BY | DATE |
|---|---|---|
| SURVEYED | | |
| PLOTTED | | |
| TRANSFERRED | | |
| NOTE BOOK | AREAS | |
| | AREAS CHECKED | |
| NO. | | |

| ORIGINAL SURVEY | BY | DATE |
|---|---|---|
| SURVEYED | | |
| PLOTTED | | |
| TRANSFERRED | | |
| NOTE BOOK | AREAS | |
| | AREAS CHECKED | |
| NO. | | |

PLOT DATE = 10/30/2006
FILE NAME = c:\projects\d506186 i-81\farmer
PLOT SCALE = 10.5682 ' / IN.
USER NAME = phillipsjr

**CROSS SECTIONS LOCATION #3 FARMER CITY**