CONTRACT NO. 70564

F.A. RTE.	SECTION	COUNTY	TOTAL SHEETS	SHEET NO.
VAR.	*	**	27	21

* D5 CRACK & JOINT SEAL 2007-2
** DEWITT/PIATT

EXISTING TYPICAL CROSS SECTION – FAP 721 (IL 10) (7)

LOCATION #6

STATION	TO	STATION
(9) 1177+02.00		1185+48.00 (4)

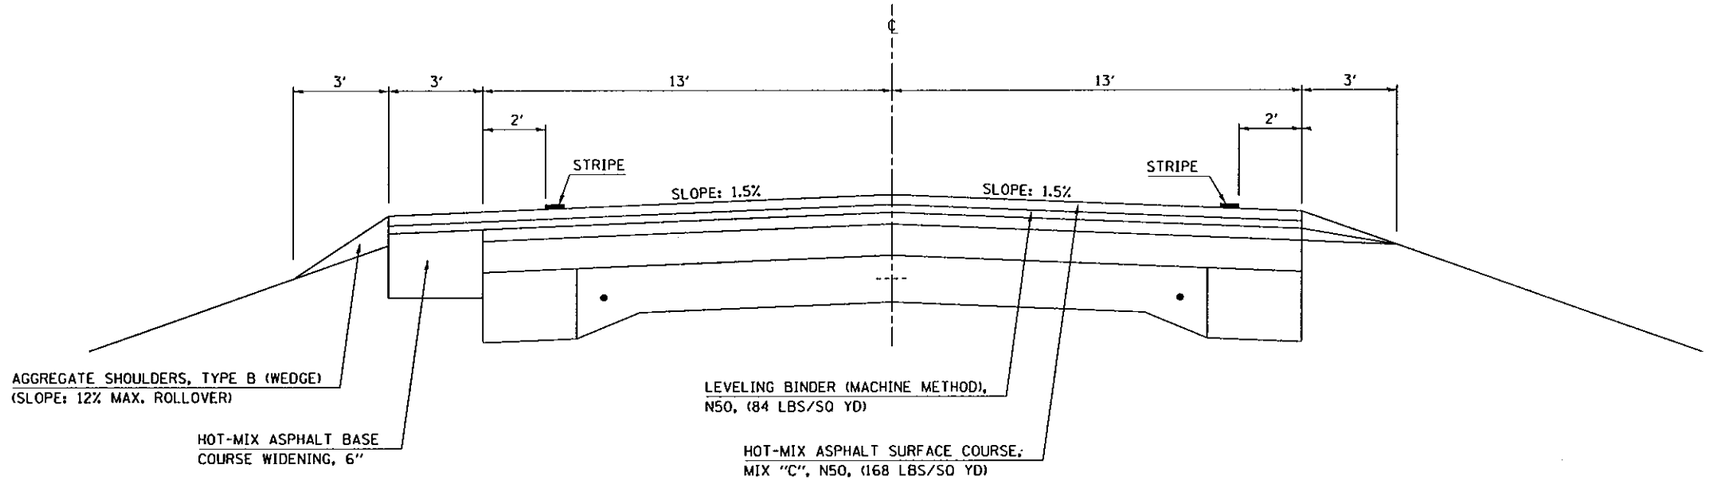

EXISTING TYPICAL CROSS SECTION – FAP 721 (IL 10) (8)

LOCATION #6

STATION	TO	STATION
(4) 1155+87.00		1166+91.18 (RAILROAD OMISSION)
1167+02.26		1175+75.00 (9)

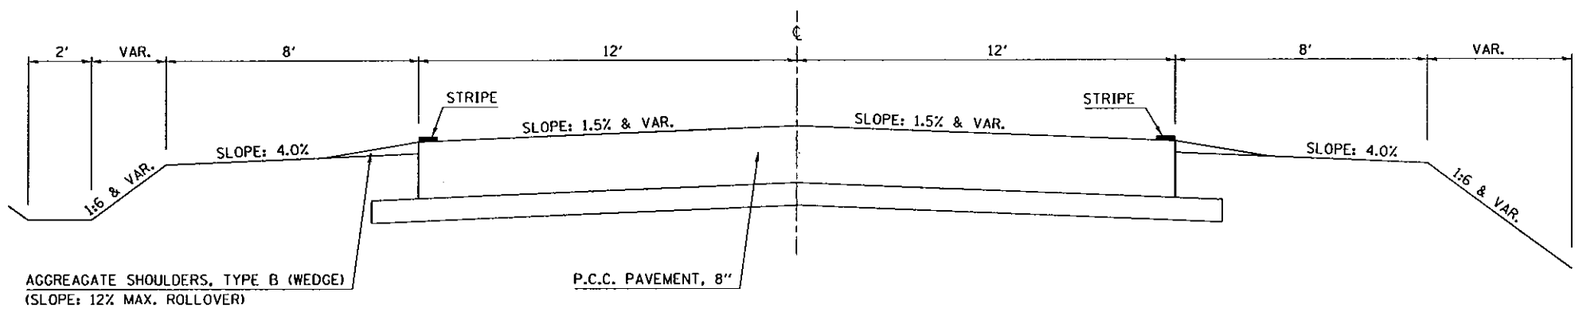

PLOT DATE = 11/15/2006
FILE NAME = c:\pw_work\pw_87\d87905 ivb\70564\gensecit.dgn
PLOT SCALE = 100.0000 ' / IN.
USER NAME = phillipsjr