CONTRACT #72541

FAU ROUTE	SECTION	COUNTY	TOTAL SHEETS	SHEET NO.
8071	*	SANGAMON	559	86
STA.		TO STA.		
FED. ROAD DIST. NO.	ILLINOIS	FED. AID PROJECT		

(84-9-4)A,HBK,BY,BY-1 * 02-00382-02-PV

NOTES:

* TRANSITION B-6.18 CURB & GUTTER TO MATCH THE CURB ON APPROACH PAVEMENT. TRANSITION LENGTH = 10'

** TRANSITION THE 9" HIGH BR APP MEDIAN CONFIGURATION AT THE LIMITS OF THE BRIDGE APPROACH PAVEMENT TO THE 6" HIGH ROADWAY MEDIAN CONFIGURATION. TRANSITION LENGTH = 5'

*** PIPE UNDERDRAIN, SEE WICK DRAIN & UNDERDRAIN DETAILS SHEET

**** LAY STORM SEWER ON 2000' MIN RADIUS CURVE USING DEFLECTED STRAIGHT PIPE SEGMENTS (TYPICAL)

(A) BRIDGE APPROACH PAVEMENT BY OTHERS.

(XX) DRAINAGE STRUCTURE NOT CONSTRUCTED IN GRADING & STRUCTURES CONTRACT. SHOWN FOR INFORMATION ONLY.

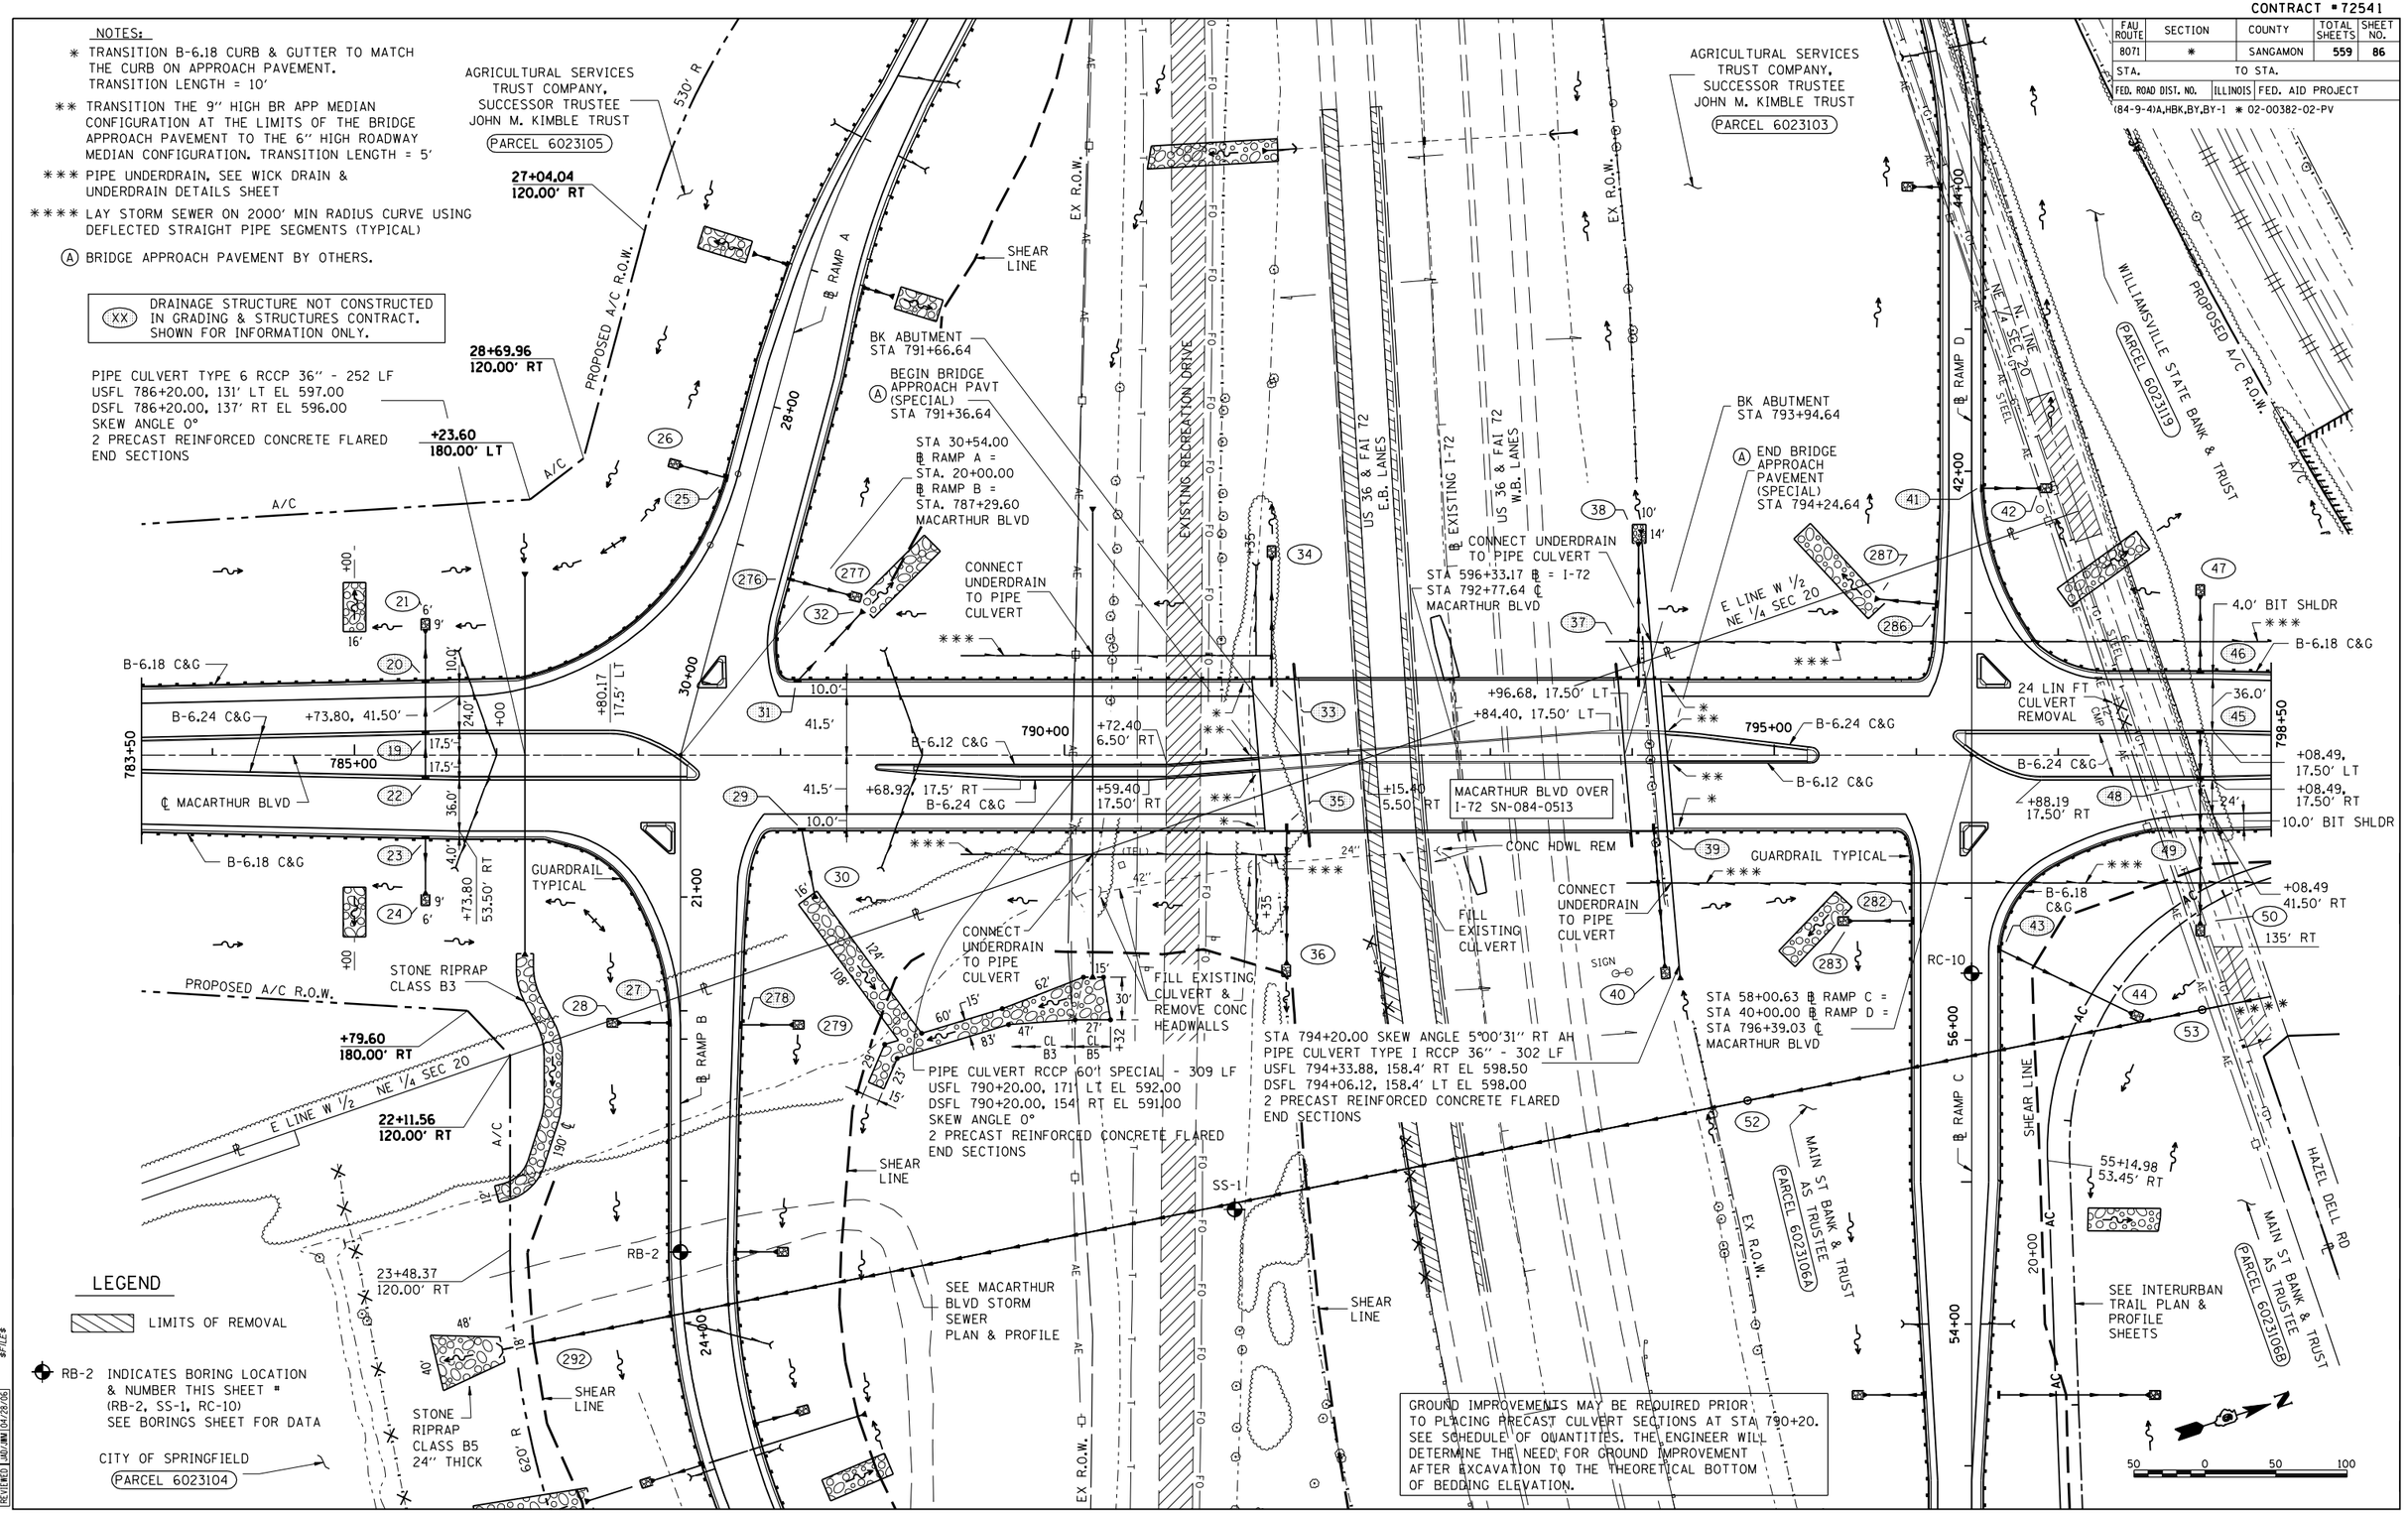

MACARTHUR BLVD. STA. 783+50 TO STA. 798+50

PLAN	BY	DATE
SURVEYED		
PLOTTED		
ALIGNMENT CHECKED		
RT. OF WAY CHECKED		
CAD FILE NAME		
NOTE BOOK NO.		

PROFILE	BY	DATE
SURVEYED		
PLOTTED		
GRADES CHECKED		
BM. NOTED		
PROFILE	NOTATIONS CHKD	
NOTE BOOK NO.		

LAYOUT		
DRAWN	CLG	04/28/06
PLOTTED	CLG	04/28/06
REVIEWED	DM/MW	04/28/06

12/16/2006
#FILE#

© Copyright Hanson Professional Services Inc. 2006
HANSON