CONTRACT #72541

FAU ROUTE	SECTION	COUNTY	TOTAL SHEETS	SHEET NO.
8071	*	SANGAMON	559	181
STA.		TO STA.		
FED. ROAD DIST. NO.	ILLINOIS	FED. AID PROJECT		

(84-9-4)A,HBK,BY,BY-1 * 02-00382-02-PV

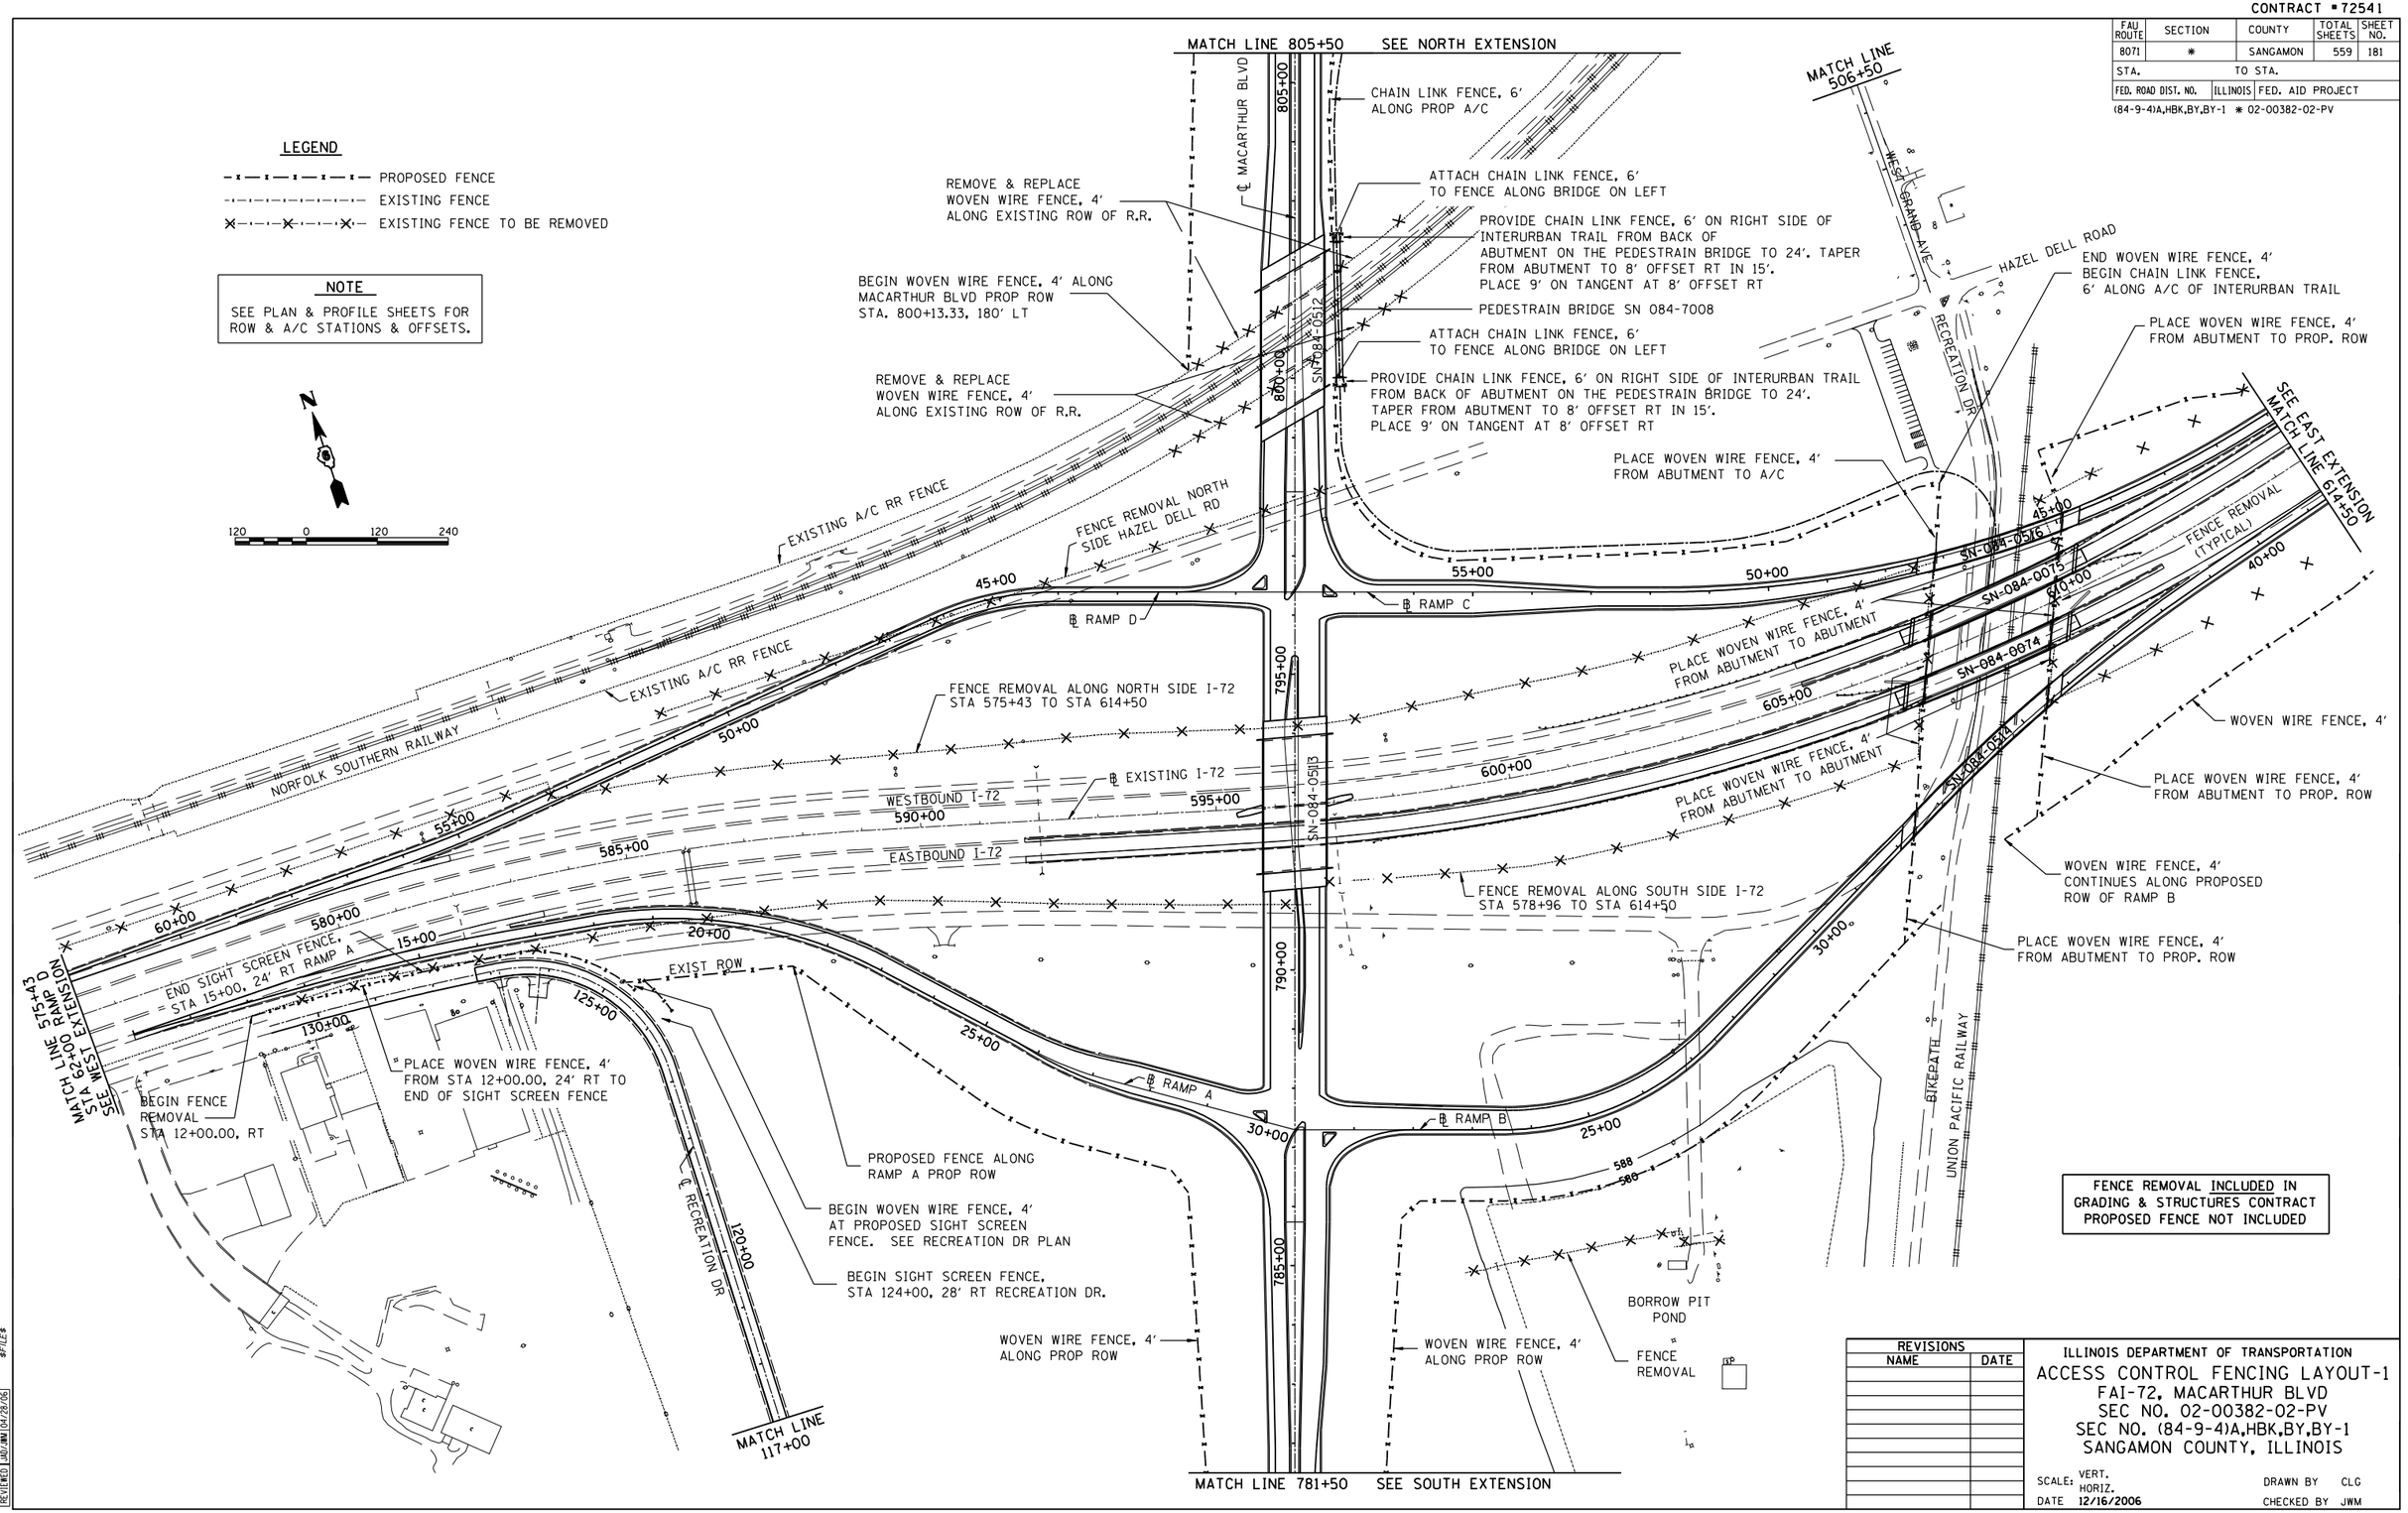

REVISIONS	
NAME	DATE

ILLINOIS DEPARTMENT OF TRANSPORTATION

ACCESS CONTROL FENCING LAYOUT-1
FAI-72, MACARTHUR BLVD
SEC NO. 02-00382-02-PV
SEC NO. (84-9-4)A,HBK,BY,BY-1
SANGAMON COUNTY, ILLINOIS

SCALE: VERT. HORIZ.
DATE 12/16/2006
DRAWN BY CLG
CHECKED BY JWM

LAYOUT	CLG	04/28/06
DRAWN	CLG	04/28/06
REVIEWED	JWM	04/28/06

12/16/2006
#FILE#

PLAN — SURVEYED / PLOTTED / ALIGNMENT CHECKED / RT. OF W/Y CHECKED / DGN FILE NAME / NOTE BOOK NO. / BY / DATE

PROFILE — SURVEYED / PLOTTED / GRADES CHECKED / B.M. NOTED / PROFILE NOTATNS CHKD / NOTE BOOK NO. / BY / DATE

© Copyright Hanson Professional Services Inc. 2006

HANSON