CONTRACT #72541

(84-9-4)A,HBK,BY,BY-1 • 02-00382-02-PV

F.A.U. RTE.	SECTION	COUNTY	TOTAL SHEETS	SHEET NO.
8071	•	SANGAMON	559	359
STA.		TO STA.		
FED. ROAD DIST. NO.	ILLINOIS	FED. AID PROJECT		

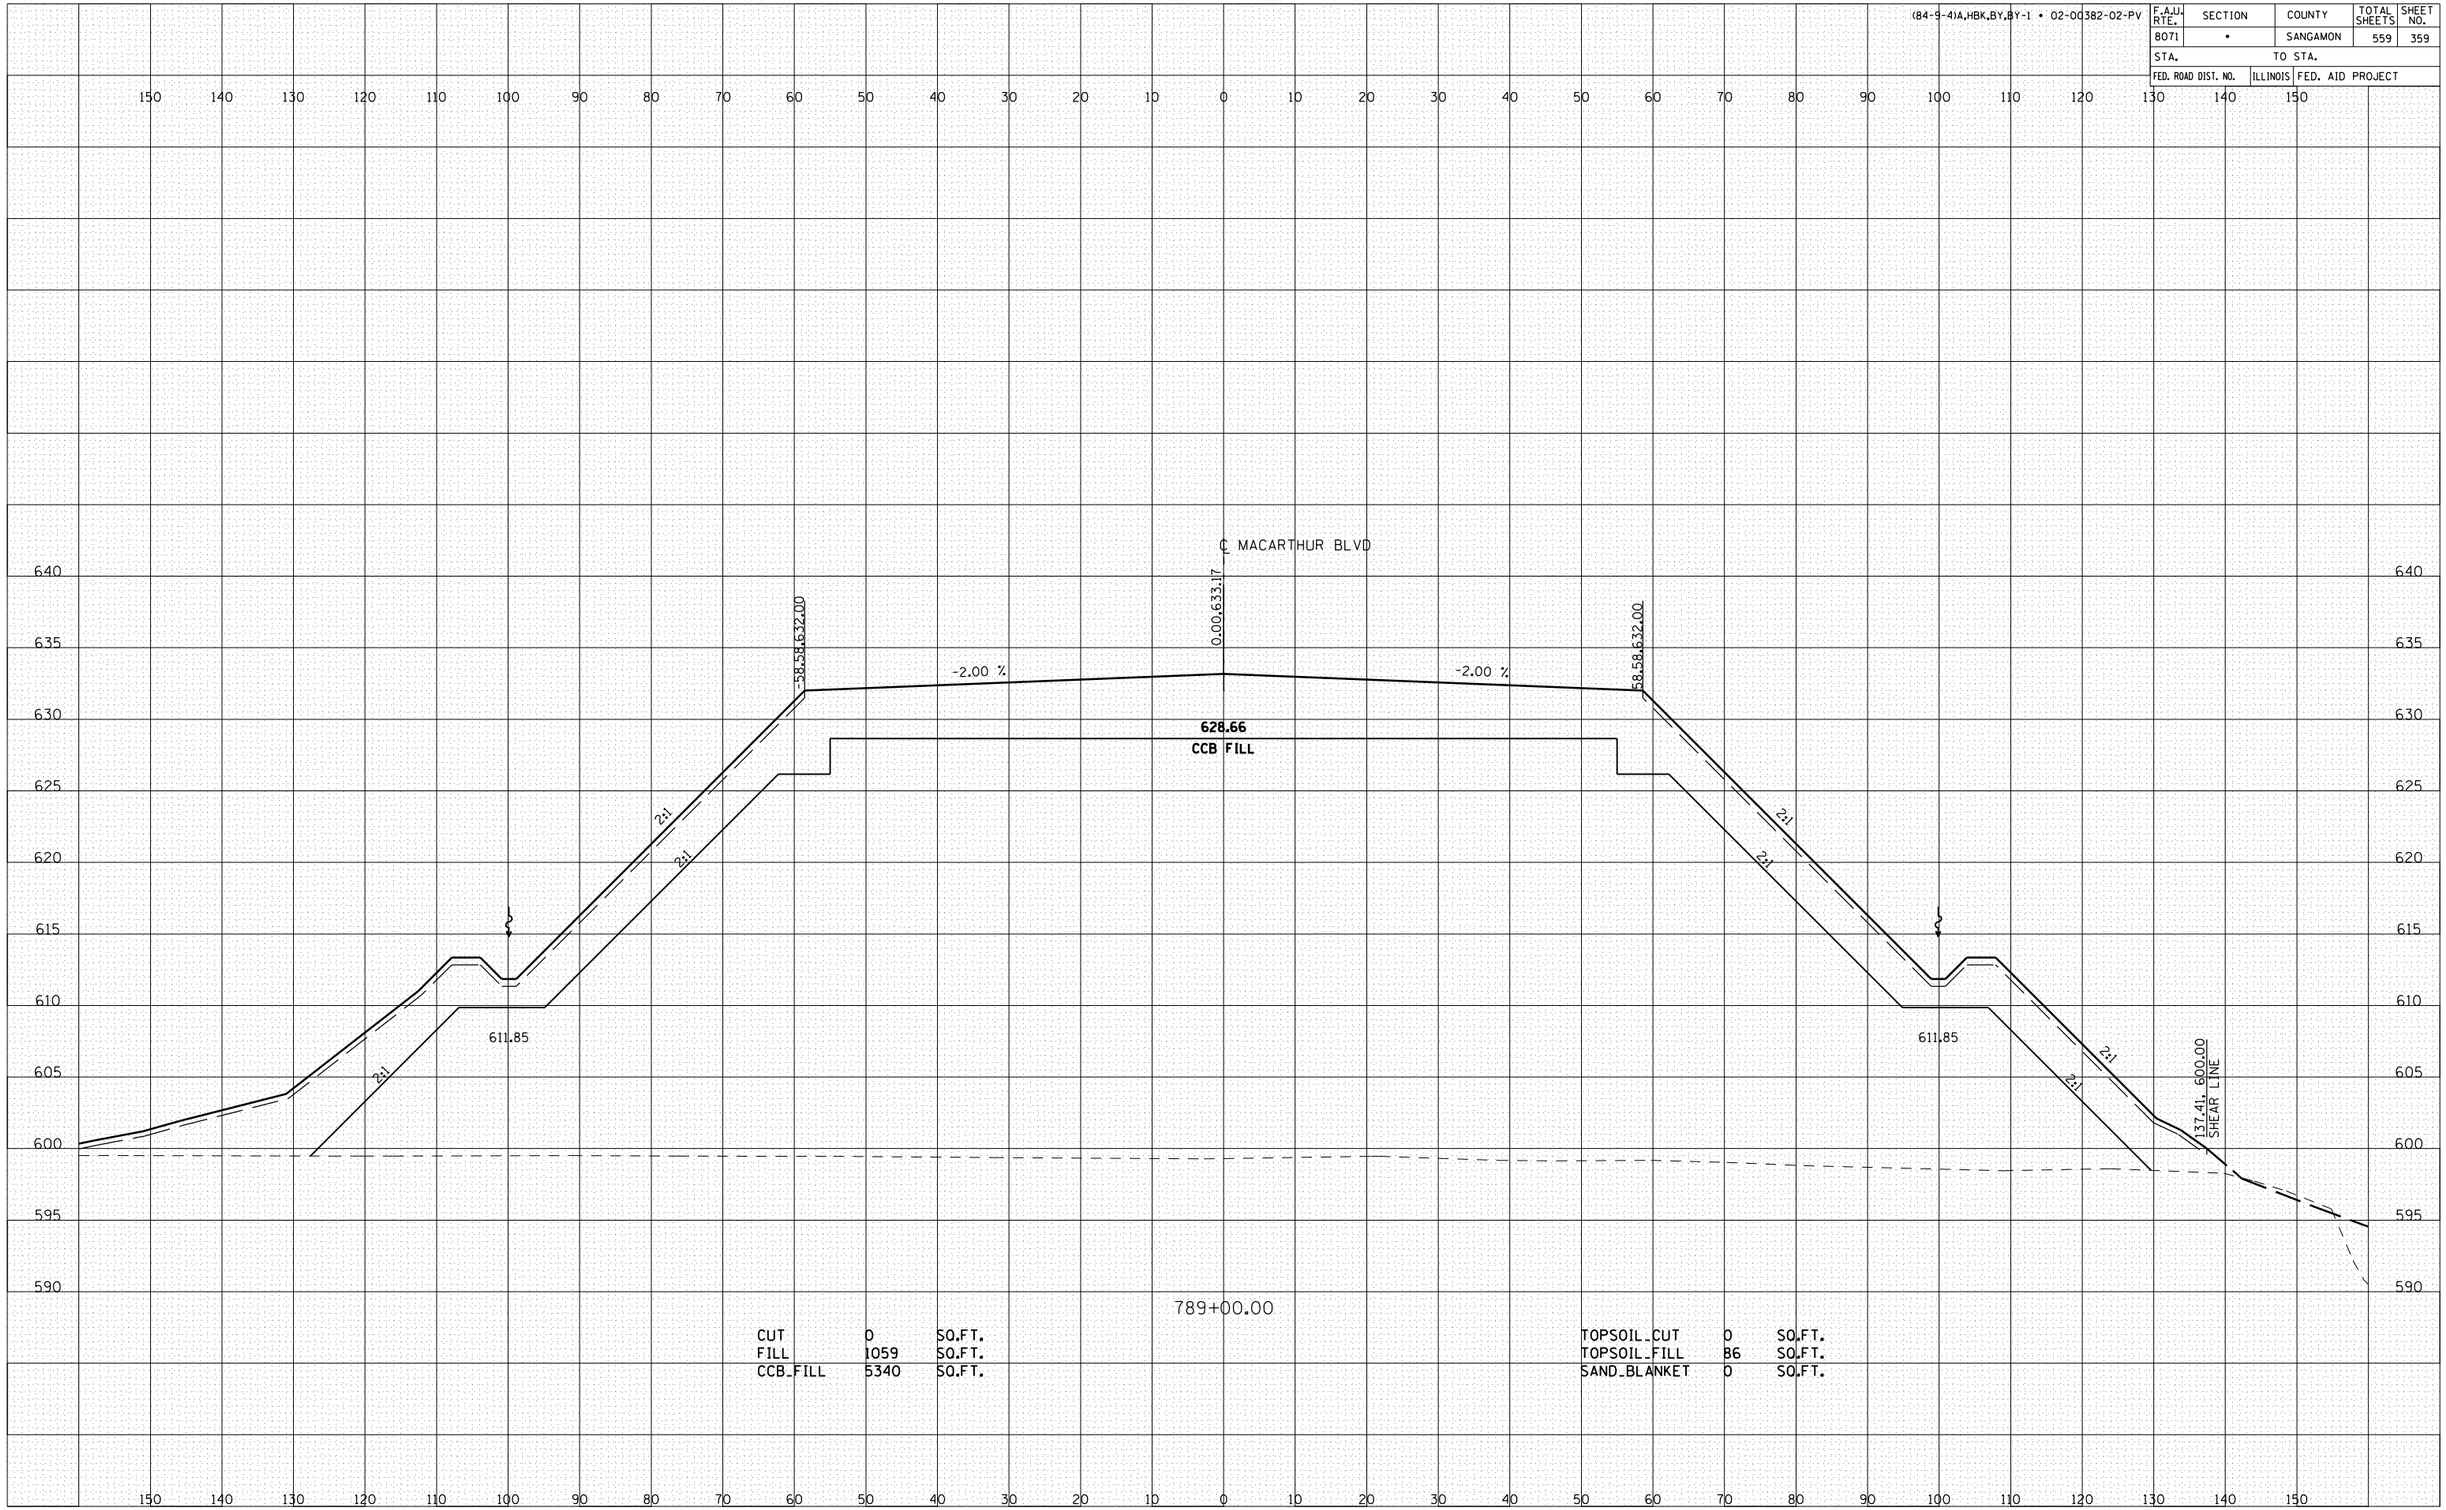

CUT	0	SQ.FT.
FILL	1059	SQ.FT.
CCB_FILL	5340	SQ.FT.

TOPSOIL_CUT	0	SQ.FT.
TOPSOIL_FILL	86	SQ.FT.
SAND_BLANKET	0	SQ.FT.

FINAL SURVEY	BY	DATE
SURVEYED		
PLOTTED		
TABULATE		
AREAS		
AREAS CHECKED		
NOTE BOOK		
NO.		

ORIGINAL SURVEY	BY	DATE
SURVEYED		
PLOTTED		
TABULATE		
AREAS		
AREAS CHECKED		
NOTE BOOK		
NO.		