CONTRACT # 72541

(84-9-4)A,HBK,BY,BY-1 • 02-00382-02-PV

F.A.U. RTE.	SECTION	COUNTY	TOTAL SHEETS	SHEET NO.
8071	•	SANGAMON	559	501
STA.		TO STA.		
FED. ROAD DIST. NO.	ILLINOIS	FED. AID PROJECT		

FINAL SURVEY	NO.	BY	DATE
NOTE BOOK			
SURVEYED			
PLOTTED			
PLANIMETER			
AREAS			
AREAS CHECKED			

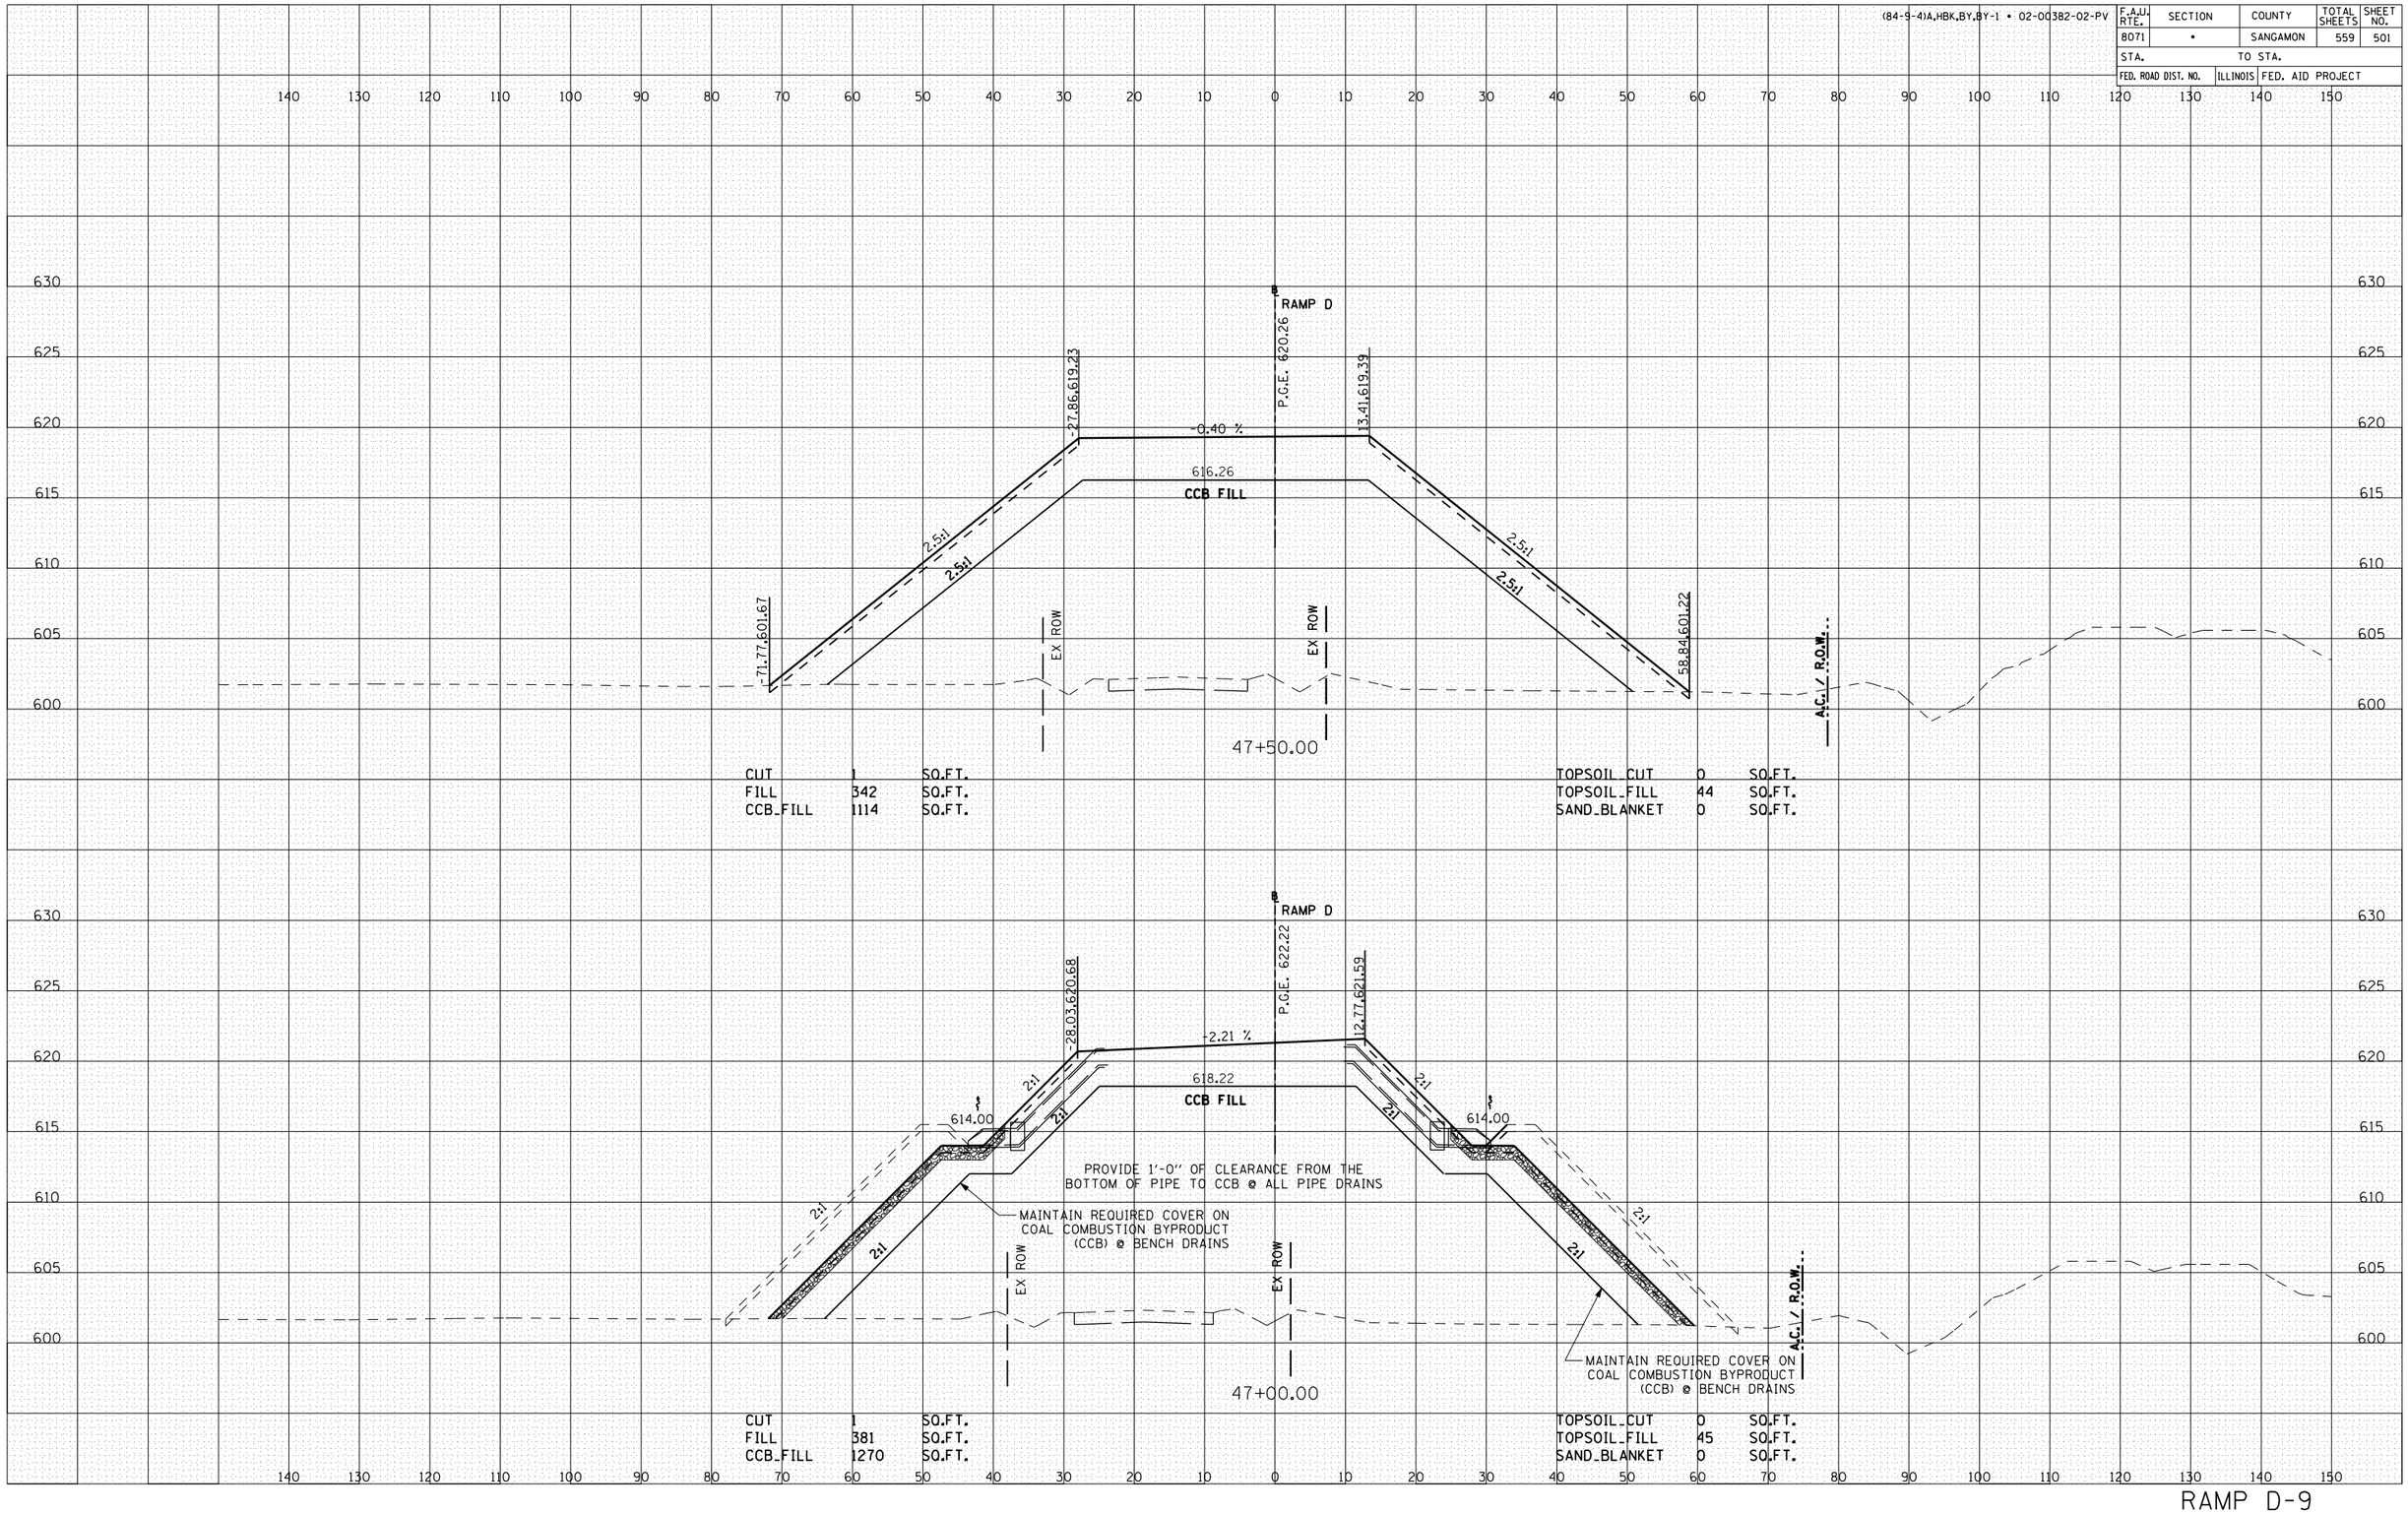

CUT	1	SQ.FT.
FILL	342	SQ.FT.
CCB_FILL	1114	SQ.FT.

TOPSOIL_CUT	0	SQ.FT.
TOPSOIL_FILL	44	SQ.FT.
SAND_BLANKET	0	SQ.FT.

CUT	1	SQ.FT.
FILL	381	SQ.FT.
CCB_FILL	1270	SQ.FT.

TOPSOIL_CUT	0	SQ.FT.
TOPSOIL_FILL	45	SQ.FT.
SAND_BLANKET	0	SQ.FT.