F.A.P. RTE.	SECTION	COUNTY	TOTAL SHEETS	SHEET NO.
310	115(RS-3,B-2)	MORGAN	42	41
STA. 665+50.00 TO STA. 666+00.00				
FED. ROAD DIST. NO.	ILLINOIS	FED. AID PROJECT		
		STATE CONTRACT NO. 72663		

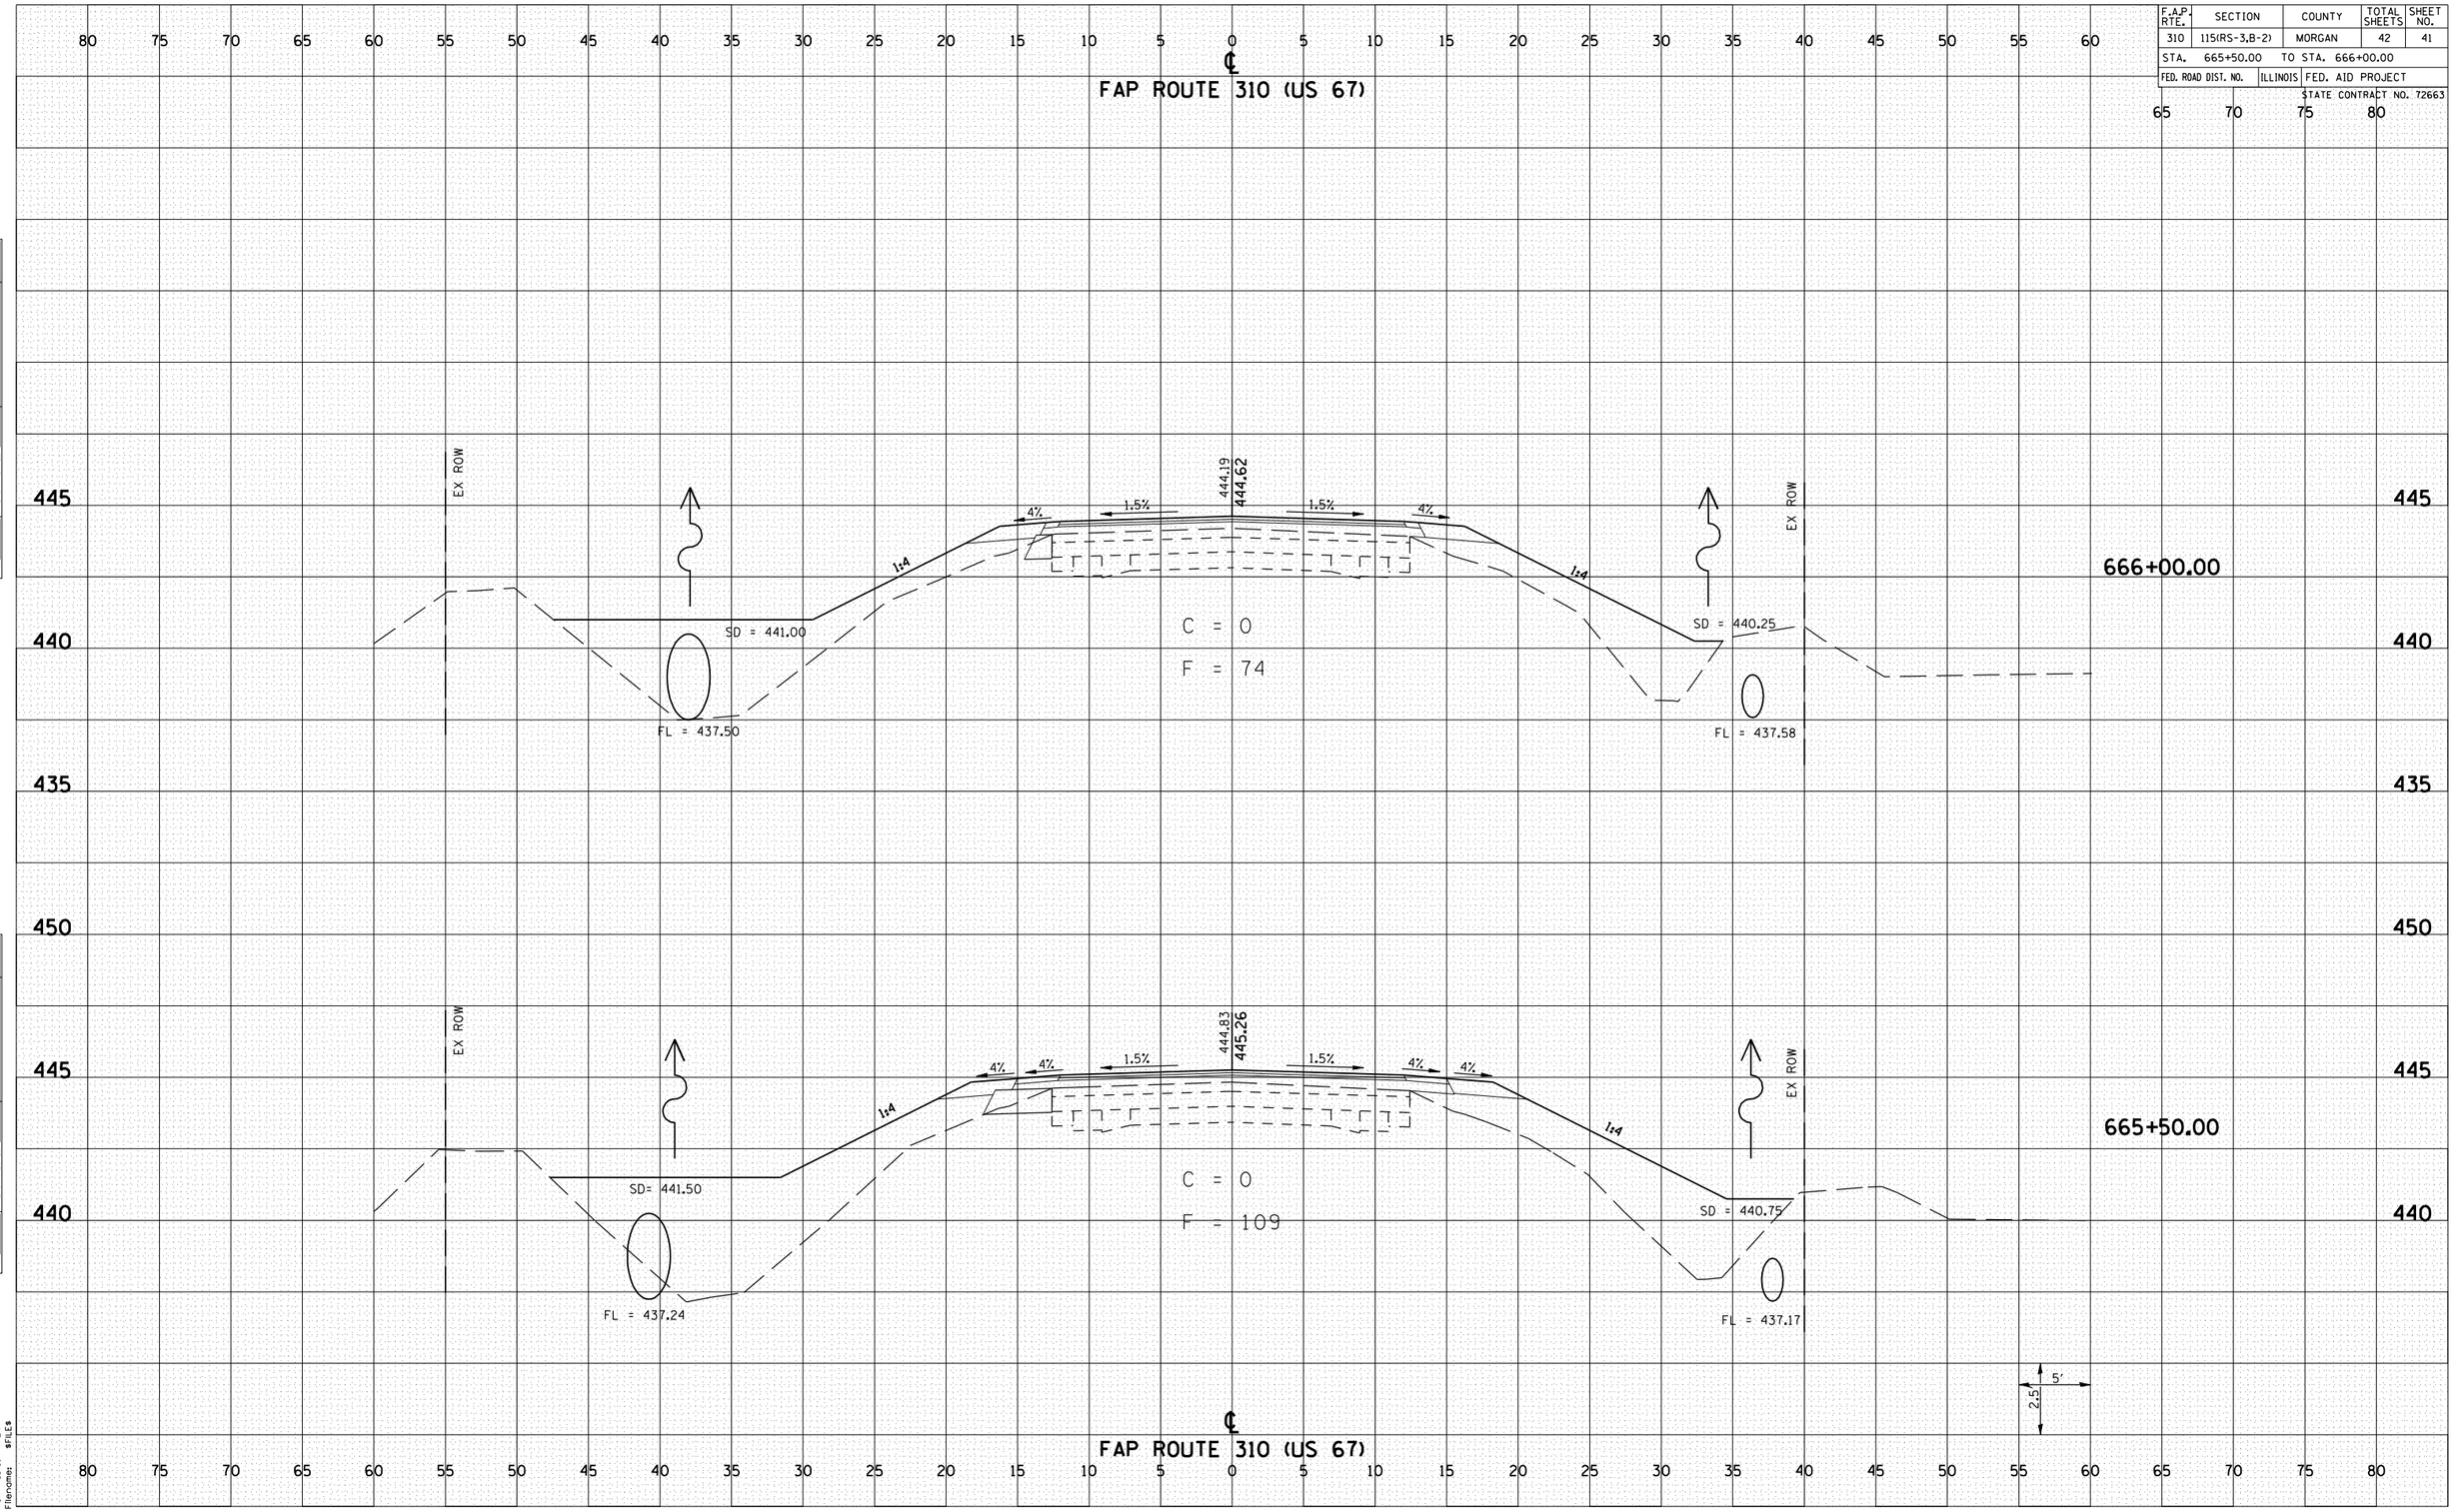

FINAL SURVEY | NOTE BOOK NO. | SURVEYED | PLOTTED | TEMPLATE | AREAS | AREAS CHECKED | BY | DATE

ORIGINAL SURVEY | NOTE BOOK NO. | SURVEYED | PLOTTED | TEMPLATE | AREAS | AREAS CHECKED | BY | DATE

Plot Date: 12/5/2006
Plot Time: $TIME$
Plotted By: laughlinri
Pen Table: PEN
Filename: $FILE$

SUB

FAP 310 (US 67) CROSS SECTIONS STA 665+50.00 TO STA 666+00.00