F.A.P. RTE.	SECTION	COUNTY	TOTAL SHEETS	SHEET NO.
310	115(RS-3,B-2)	MORGAN	42	42
STA. 666+50.00	TO STA. 667+50.00			
FED. ROAD DIST. NO.	ILLINOIS	FED. AID PROJECT		

STATE CONTRACT NO. 72663

FINAL SURVEY — NOTE BOOK — NO. — BY — DATE
SURVEYED
PLOTTED
CHECKED
AREAS
AREAS CHECKED

ORIGINAL SURVEY — NOTE BOOK — NO. — BY — DATE
SURVEYED
PLOTTED
CHECKED
AREAS
AREAS CHECKED

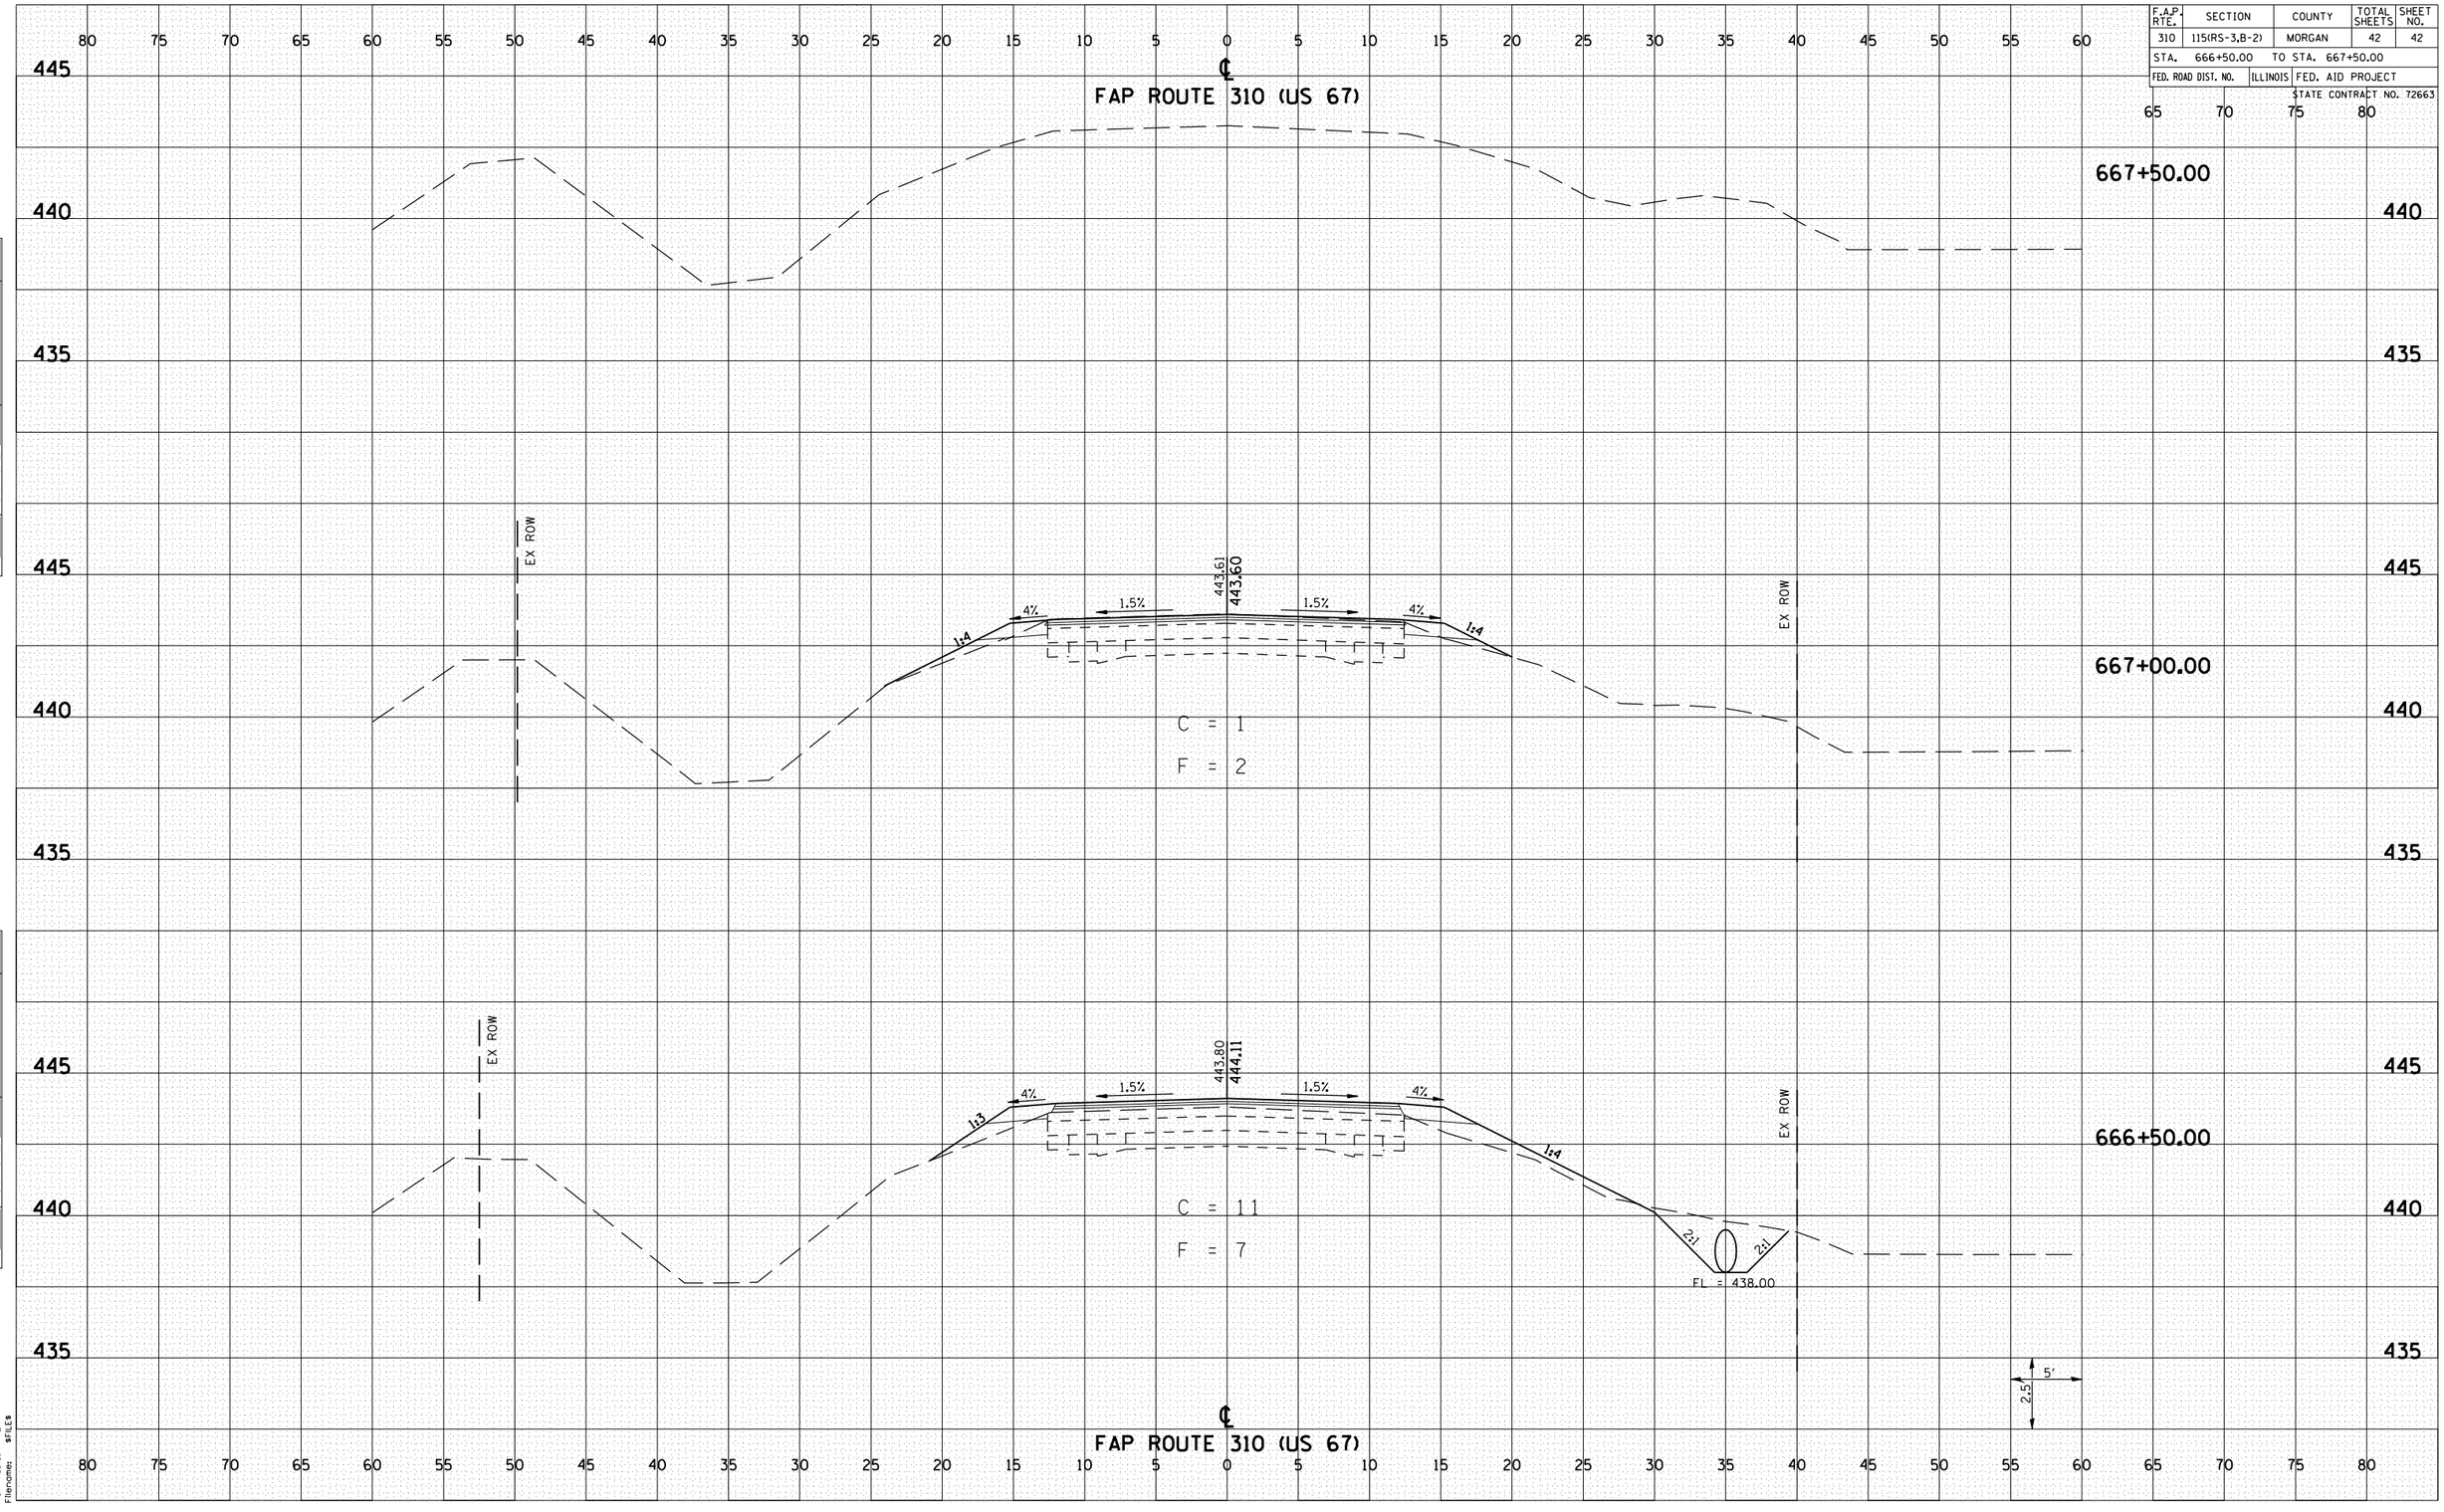

Plot Date: 12/5/2006
Plot Time: $TIME$
Plotted By: loughlinr1
Pen Table: PEN
Filename: $FILE$

SUB

FAP 310 (US 67) CROSS SECTIONS STA 666+50.00 TO STA 667+50.00