CONTRACT NO. 72A04

F.A.P RTE.	SECTION	COUNTY	TOTAL SHEETS	SHEET NO.
717	101B-1	LOGAN	49	45
STA. 255+50.00		TO STA. 256+50.00		
FED. ROAD DIST. NO.	ILLINOIS	FED. AID PROJECT		

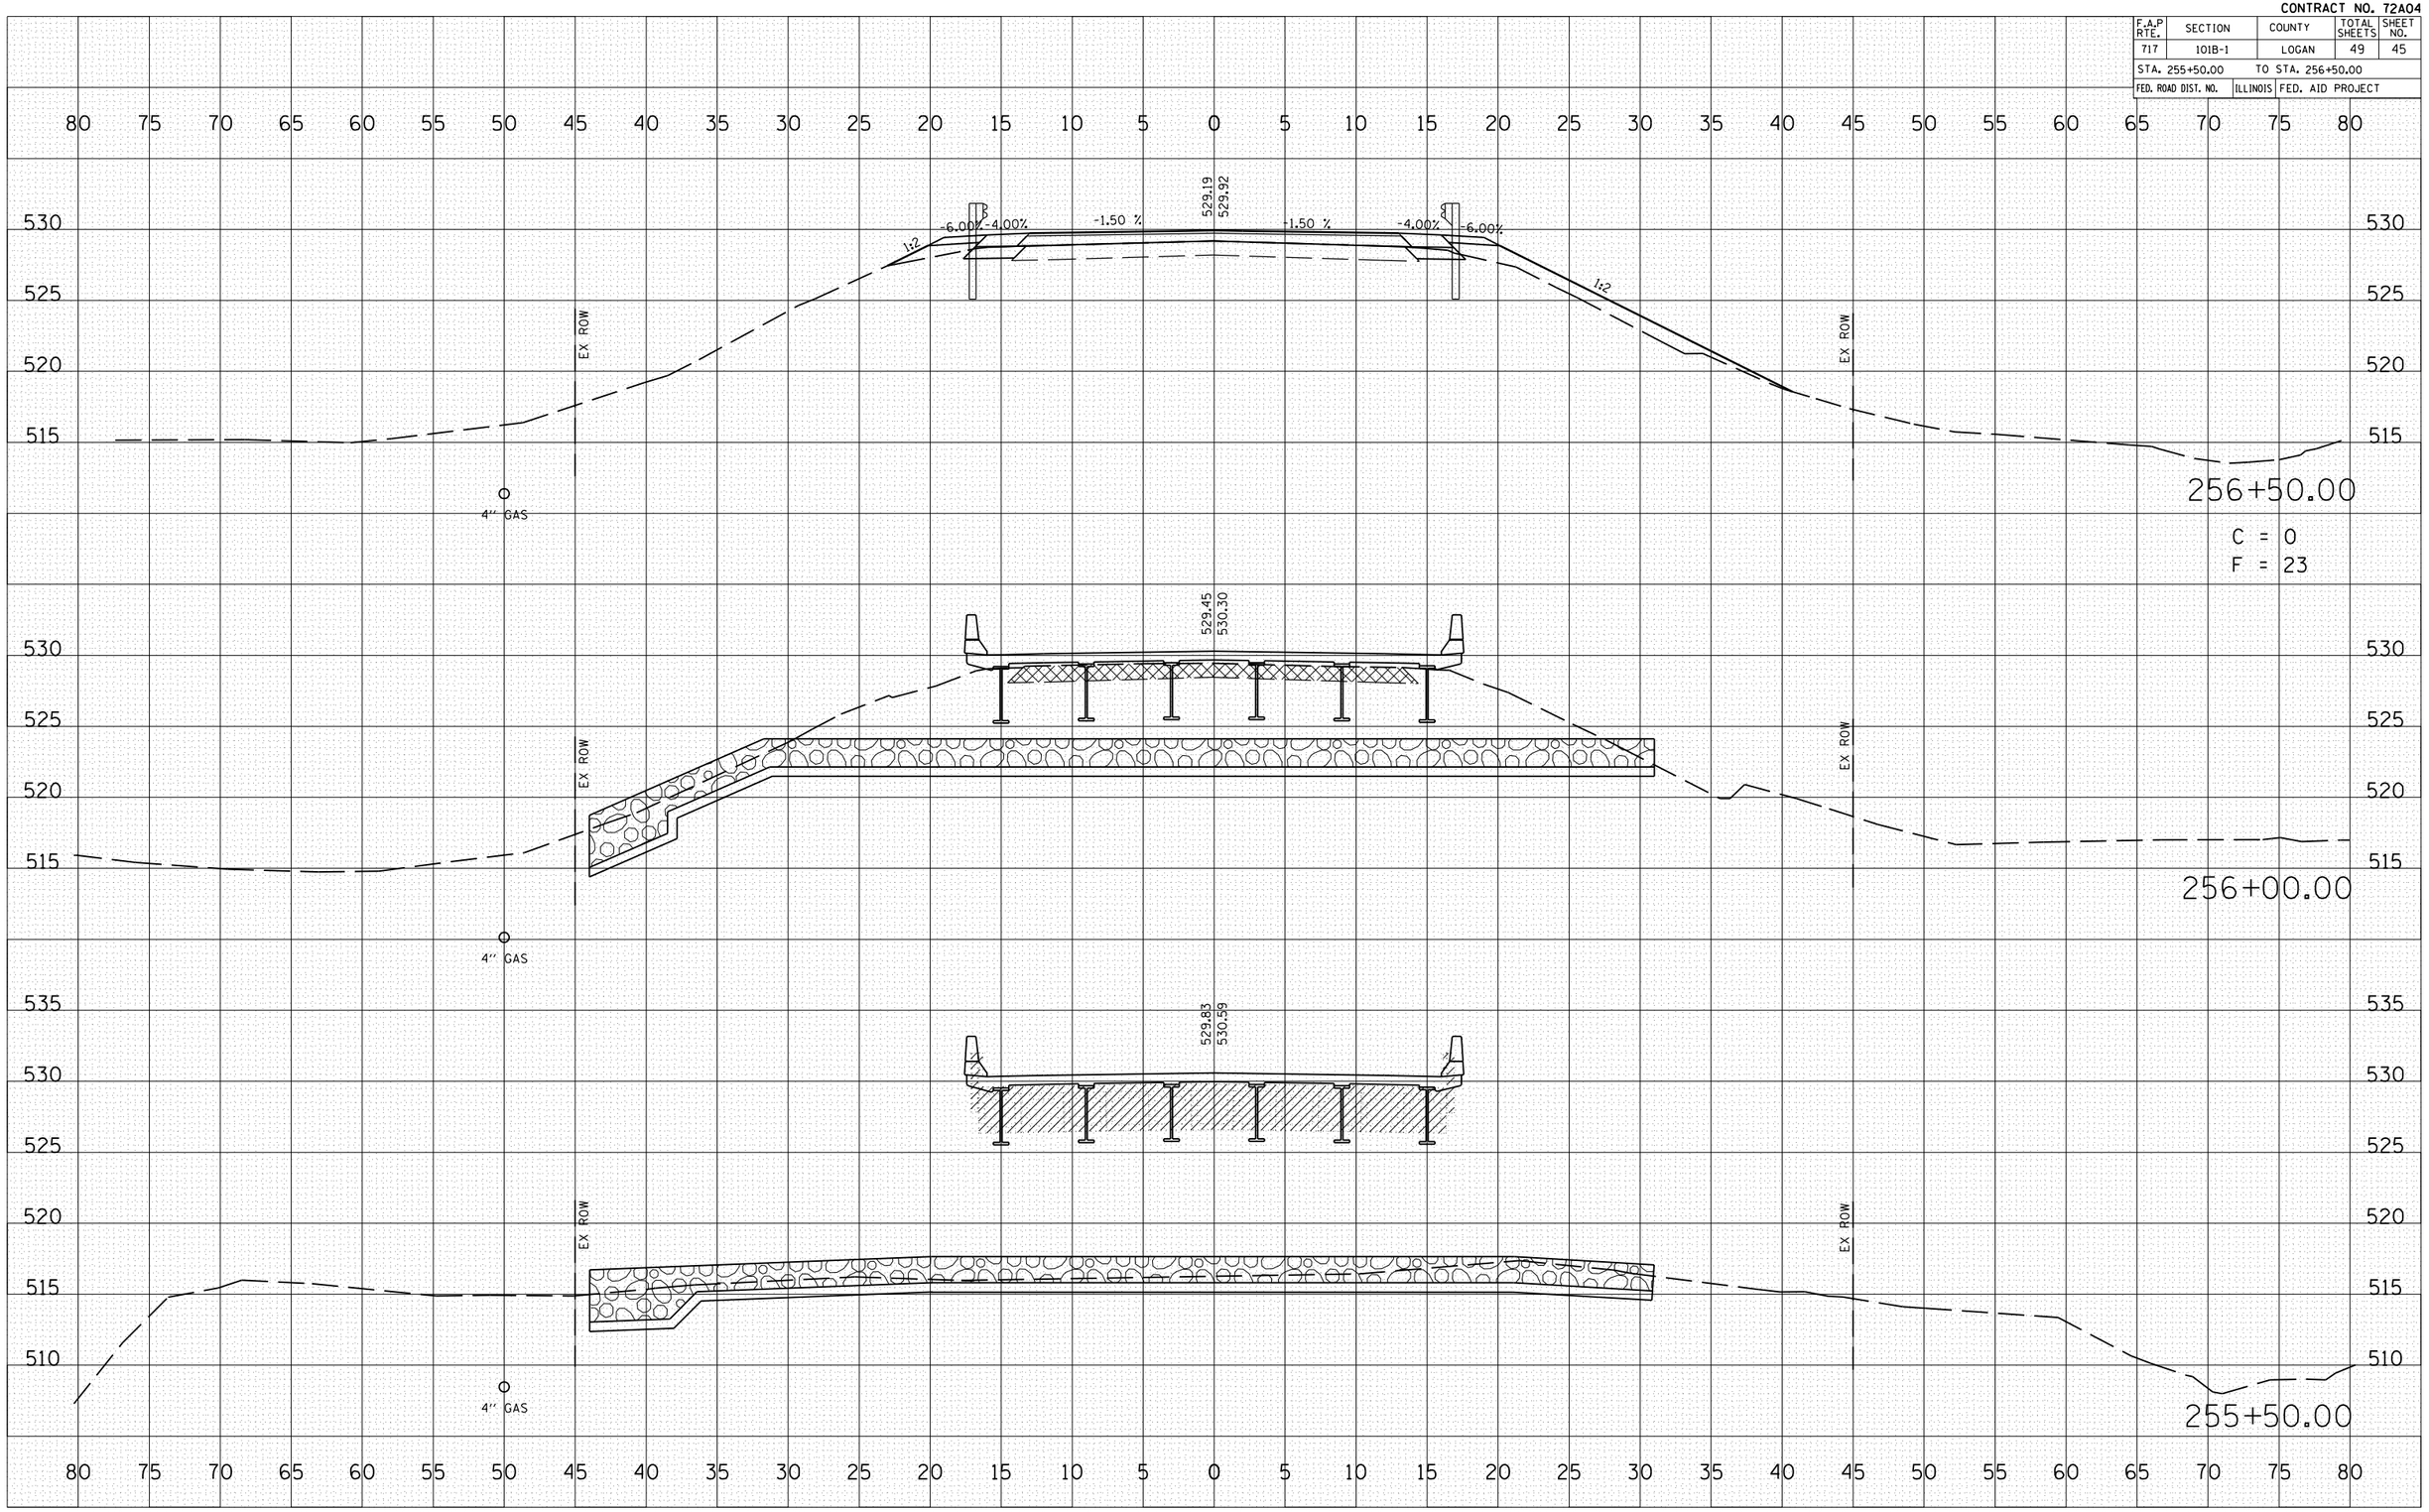

FINAL SURVEY	BY	DATE
SURVEYED		
PLOTTED		
NOTE BOOK	TRANSFER	
	AREAS	
NO.	AREAS CHECKED	

ORIGINAL SURVEY	BY	DATE
SURVEYED		
PLOTTED		
NOTE BOOK	TRANSFER	
	AREAS	
NO.	AREAS CHECKED	

PLOT DATE = 12/12/2006
FILE NAME = c:\Progess\d653405\vse001sheets\
PLOT SCALE = 10.5882 ' / IN.
USER NAME = laughlnr-l