CONTRACT NO. 72A56

F.A.I. RTE.	SECTION	COUNTY	TOTAL SHEETS	SHEET NO.
55	•	SANGAMON	26	6
STA.		TO STA.		
FED. ROAD DIST. NO.	ILLINOIS	FED. AID PROJECT		

• D-6 CABLE MEDIAN BAR #2

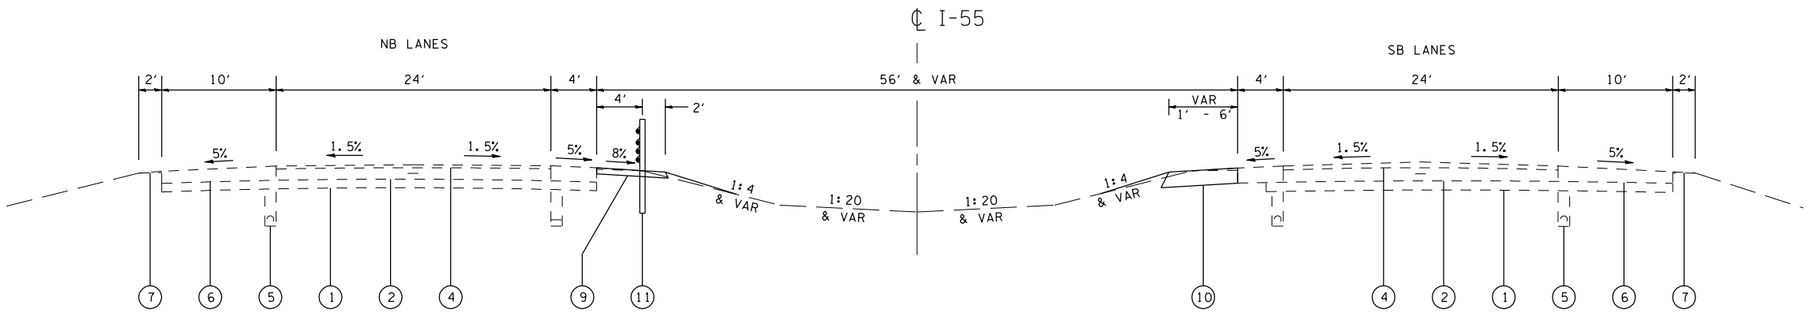

STA 515+58 TO STA 518+68

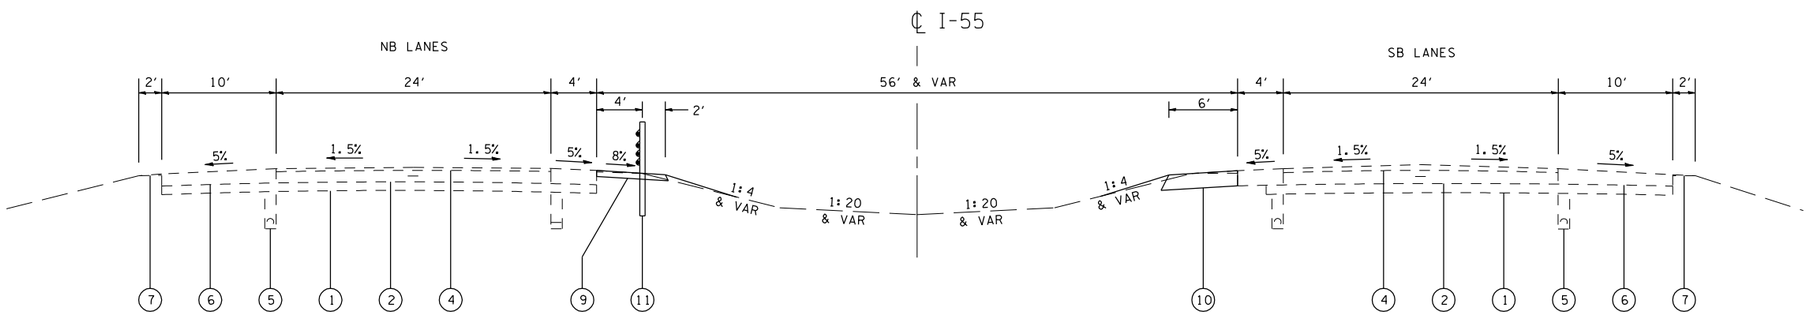

STA 518+68 TO STA 521+73

LEGEND

1. EX SUB-BASE GRANULAR MATERIAL 6"
2. EX 10" SRPCC PAVEMENT
3. EX 10" PCC PAVEMENT
4. EX BITUMINOUS CONCRETE 5" AND VAR
5. EX PIPE UNDERDRAIN
6. EX BITUMINOUS SHOULDERS
7. EX AGGREGATE SHOULDER
8. EX HIGH TENSION CABLE MEDIAN BARRIER
9. PR HOT-MIX ASPHALT SHOULDERS 4"
10. PR HOT-MIX ASPHALT SHOULDERS 10"
11. PR HIGH TENSION CABLE MEDIAN BARRIER

REVISIONS	
NAME	DATE

ILLINOIS DEPARTMENT OF TRANSPORTATION

TYPICAL SECTIONS

FAI 55 (I-55)
SECTION D-6 CABLE MEDIAN BAR #2
SANGAMON COUNTY

SCALE: VERT. HORIZ.

DRAWN BY

DATE

CHECKED BY

PLOT DATE = 12/13/2006
FILE NAME = c:\Projects\d653006\sht typicals.dgn
PLOT SCALE = 100.0024 ' / IN.
USER NAME = lougfurr1