CONTRACT NO. 76129

F.A.S. RTE.	SECTION	COUNTY	TOTAL SHEETS	SHEET NO.
1842	106BR	ST CLAIR	61	9a
STA. 0+00.00		TO STA.1+75.00		
FED. ROAD DIST. NO.	ILLINOIS	FED. AID PROJECT		

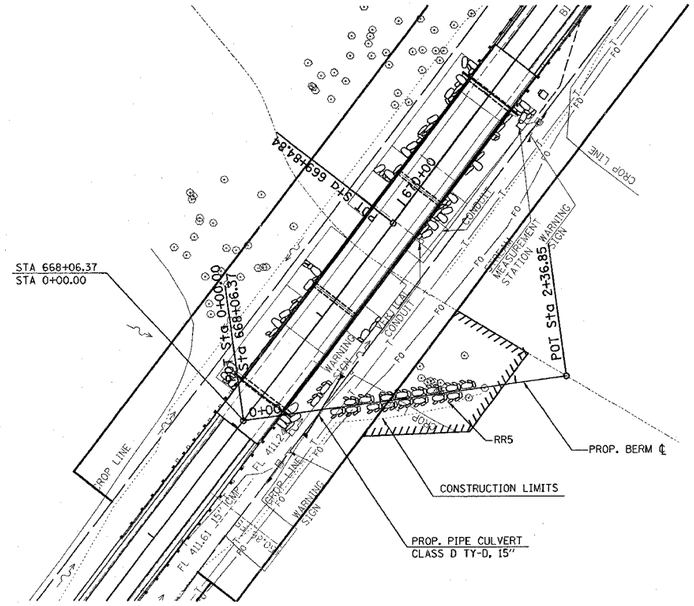

50' 0 50' 100'
SCALE: 1" = 50'

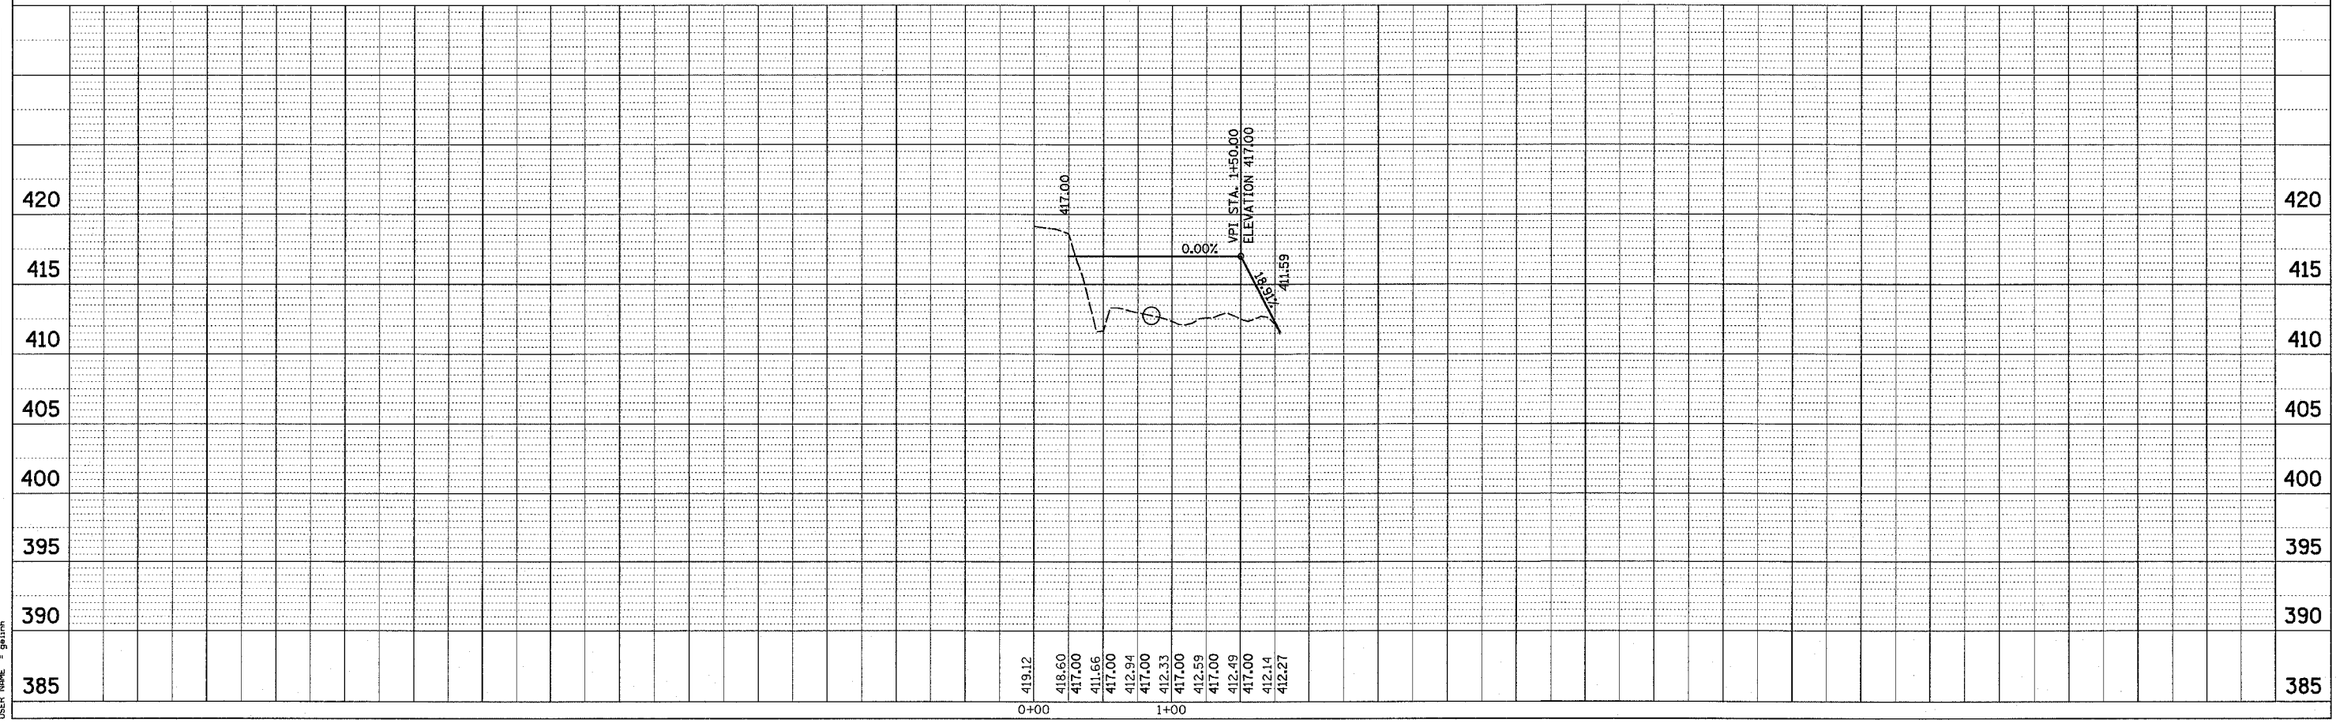

PLAN
NOTE BOOK NO.
SURVEYED
PLOTTED
ALIGNMENT CHECKED
RT. OF WAY CHECKED
CADD FILE NAME
BY
DATE

PROFILE
NOTE BOOK NO.
SURVEYED
PLOTTED
GRADES CHECKED
B.M. NOTED
STRUCTURE NOTAT'NS CHK'D
BY
DATE

PLOT DATE = 12/15/2006
FILE NAME = c:\projects\ed14198\plan\profile14198a4.dgn
PLOT SCALE = 50.0000 ' / IN.
USER NAME = gelinh