CONTRACT NO. 76136

F.A.U RTE.	SECTION	COUNTY	TOTAL SHEETS	SHEET NO.
9079	65BR	MADISON	46	12
STA. 389+50		TO STA.395+50		
FED. ROAD DIST. NO.	ILLINOIS	FED. AID PROJECT		

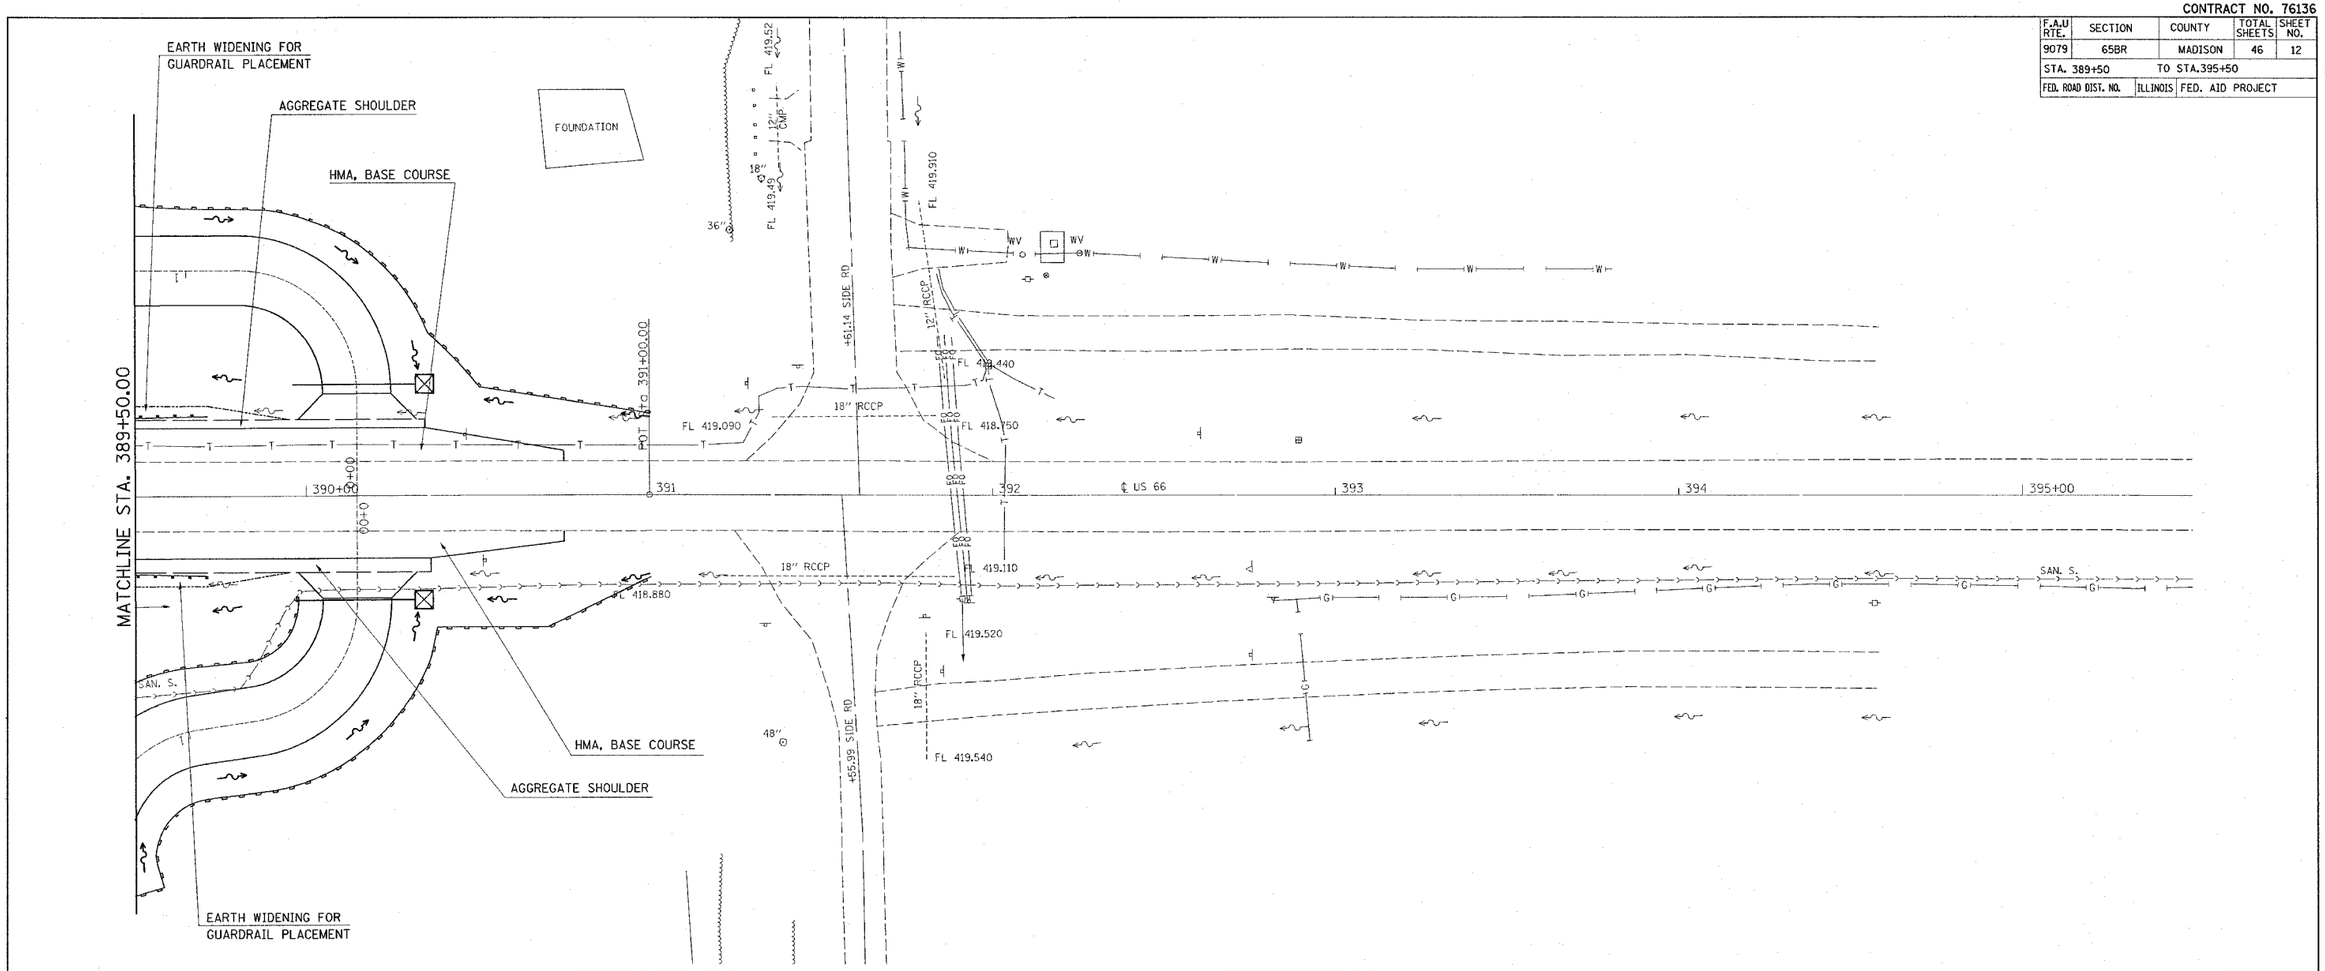

PROFILE — SURVEYED / PLOTTED / GRADES CHECKED / ALIGNMENT CHECKED / NOTE BOOK / NO. / BY / DATE

PLAN — SURVEYED / PLOTTED / ALIGNMENT CHECKED / NOTE BOOK / NO. / BY / DATE

PLOT DATE = 10/19/2006
FILE NAME = c:\projects\ed86999\plan\pln86999a.dgn
PLOT SCALE = 20.0000 ' / IN.
REFERENCE = REF

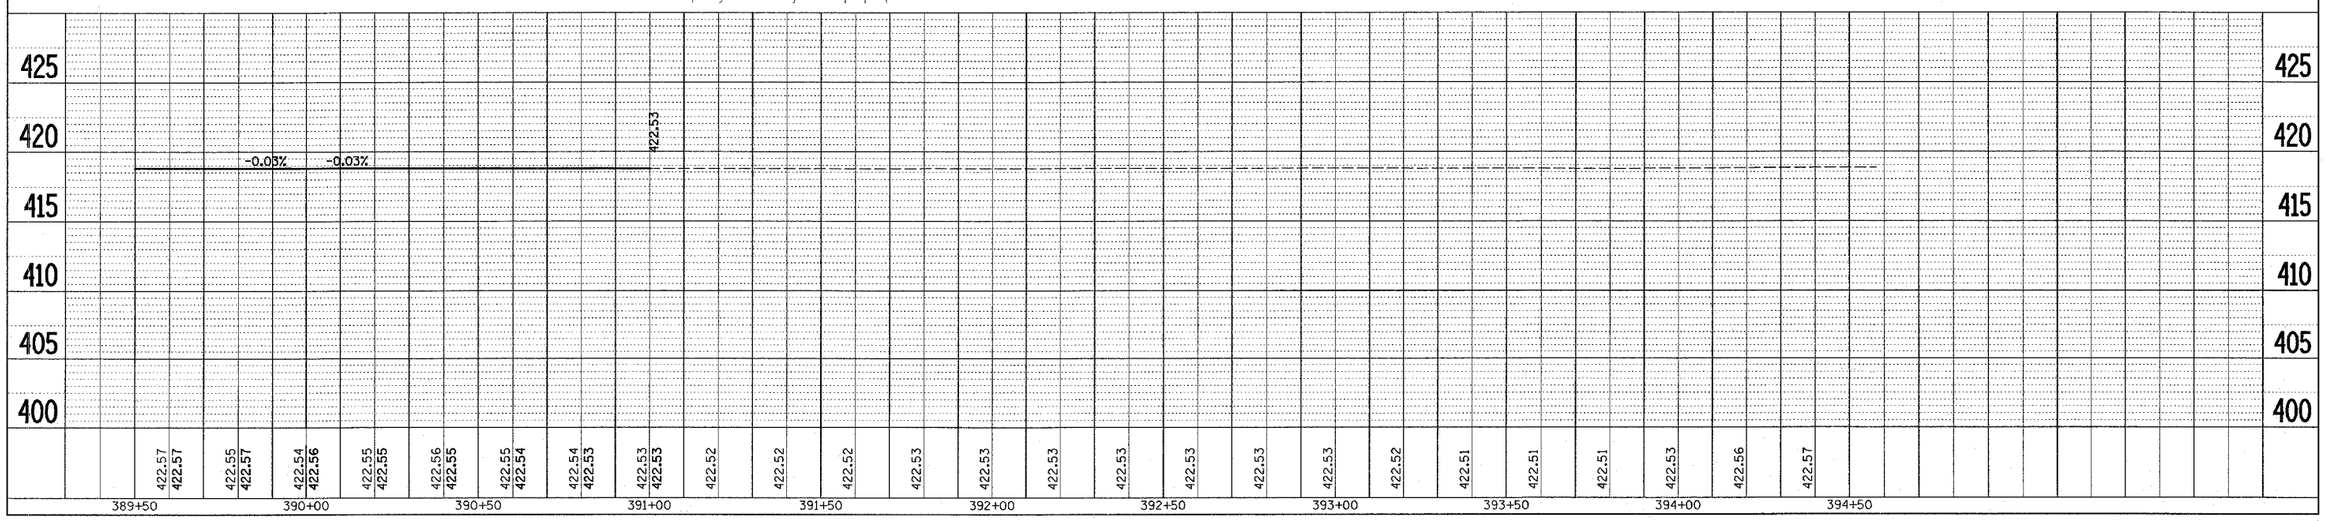

Chain of Rocks Plan/Profile – 20 Scale