CONTRACT NO. 76904

F.A.P RTE.	SECTION	COUNTY	TOTAL SHEETS	SHEET NO.
592	28BR-2,3	ST. CLAIR	51	7
STA. 425+50.23		TO STA. 431+50.07		
FED. ROAD DIST. NO.	ILLINOIS	FED. AID PROJECT		

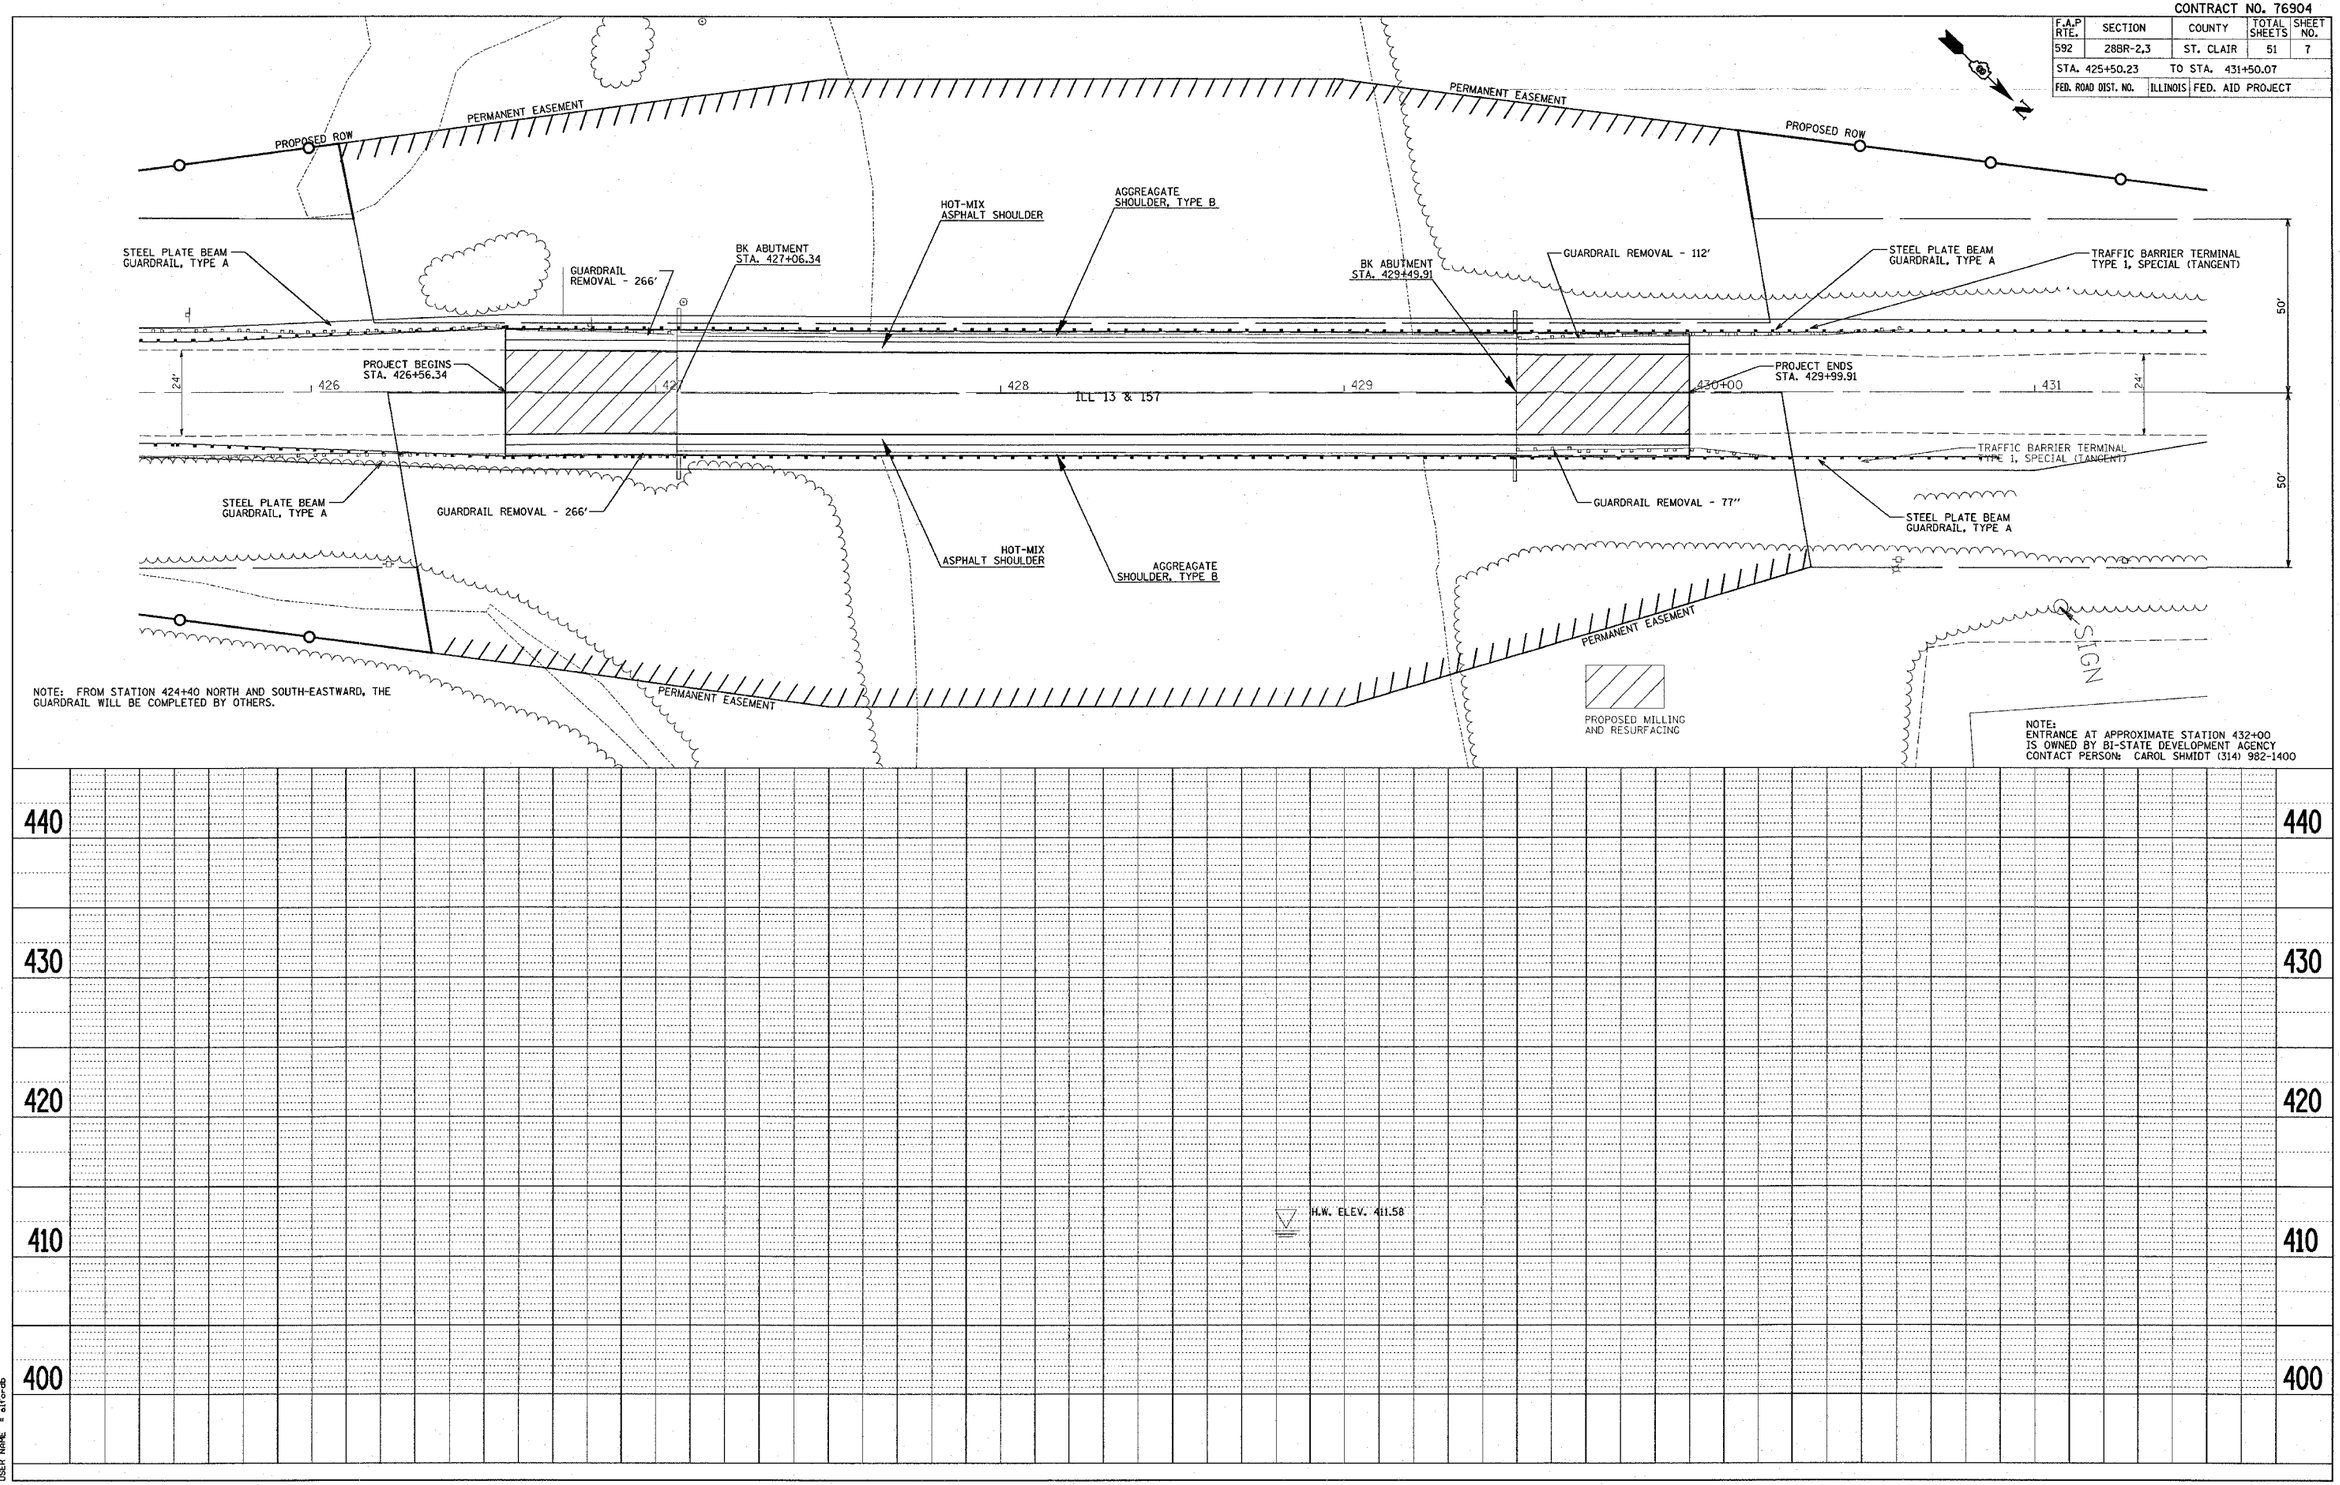

NOTE: FROM STATION 424+40 NORTH AND SOUTH-EASTWARD, THE GUARDRAIL WILL BE COMPLETED BY OTHERS.

NOTE:
ENTRANCE AT APPROXIMATE STATION 432+00 IS OWNED BY BI-STATE DEVELOPMENT AGENCY
CONTACT PERSON: CAROL SHMIDT (314) 982-1400

PLAN
NOTE BOOK NO.
SURVEYED
PLOTTED
ALIGNMENT CHECKED
RT. OF WAY CHECKED
CADD FILE NAME
BY
DATE

PROFILE
NOTE BOOK NO.
SURVEYED
PLOTTED
GRADES CHECKED
B.M. NOTED
STRUCTURE NOTATNS CHKD
BY
DATE

PLOT DATE = 12/13/2006
FILE NAME = c:\projects\ed04405\plan\profile04405a2.dgn
PLOT SCALE = 20.0000 ' / IN.
USER NAME = olfordb

Plan and Profile 04405