CONTRACT NO. 76979

F.A.I. RTE.	SECTION	COUNTY	TOTAL SHEETS	SHEET NO.
255	*	**	35	19
STA. _____	TO STA. _____			
FED. ROAD DIST. NO. _	ILLINOIS	FED. AID PROJECT		

* DIST 8 ITS 2007-1, 2A
** MADISON & ST CLAIR COUNTIES

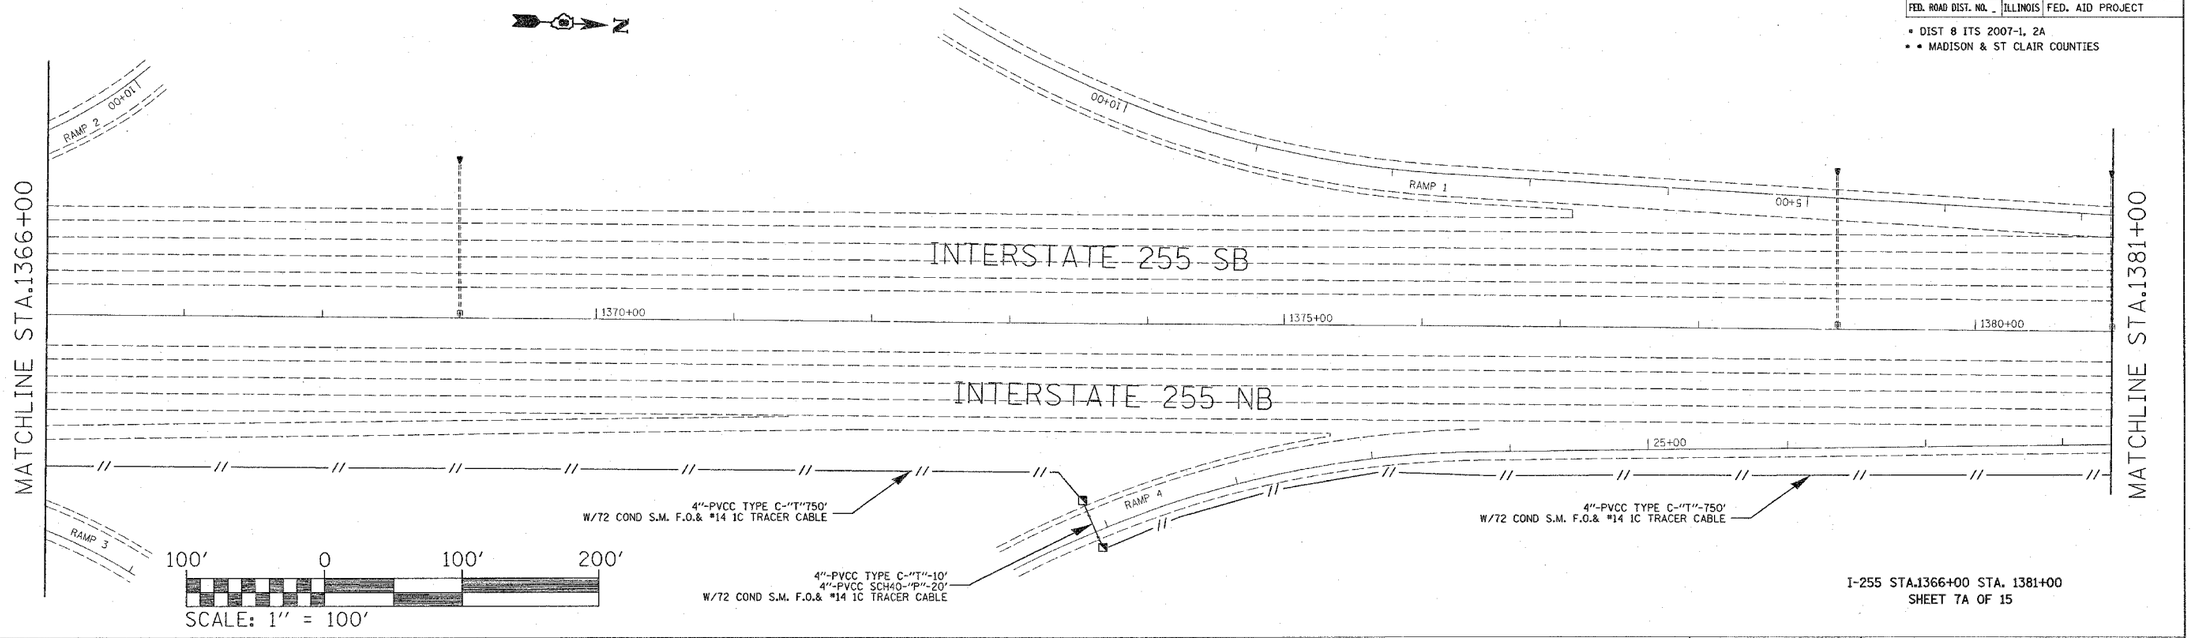

I-255 STA.1366+00 STA. 1381+00
SHEET 7A OF 15

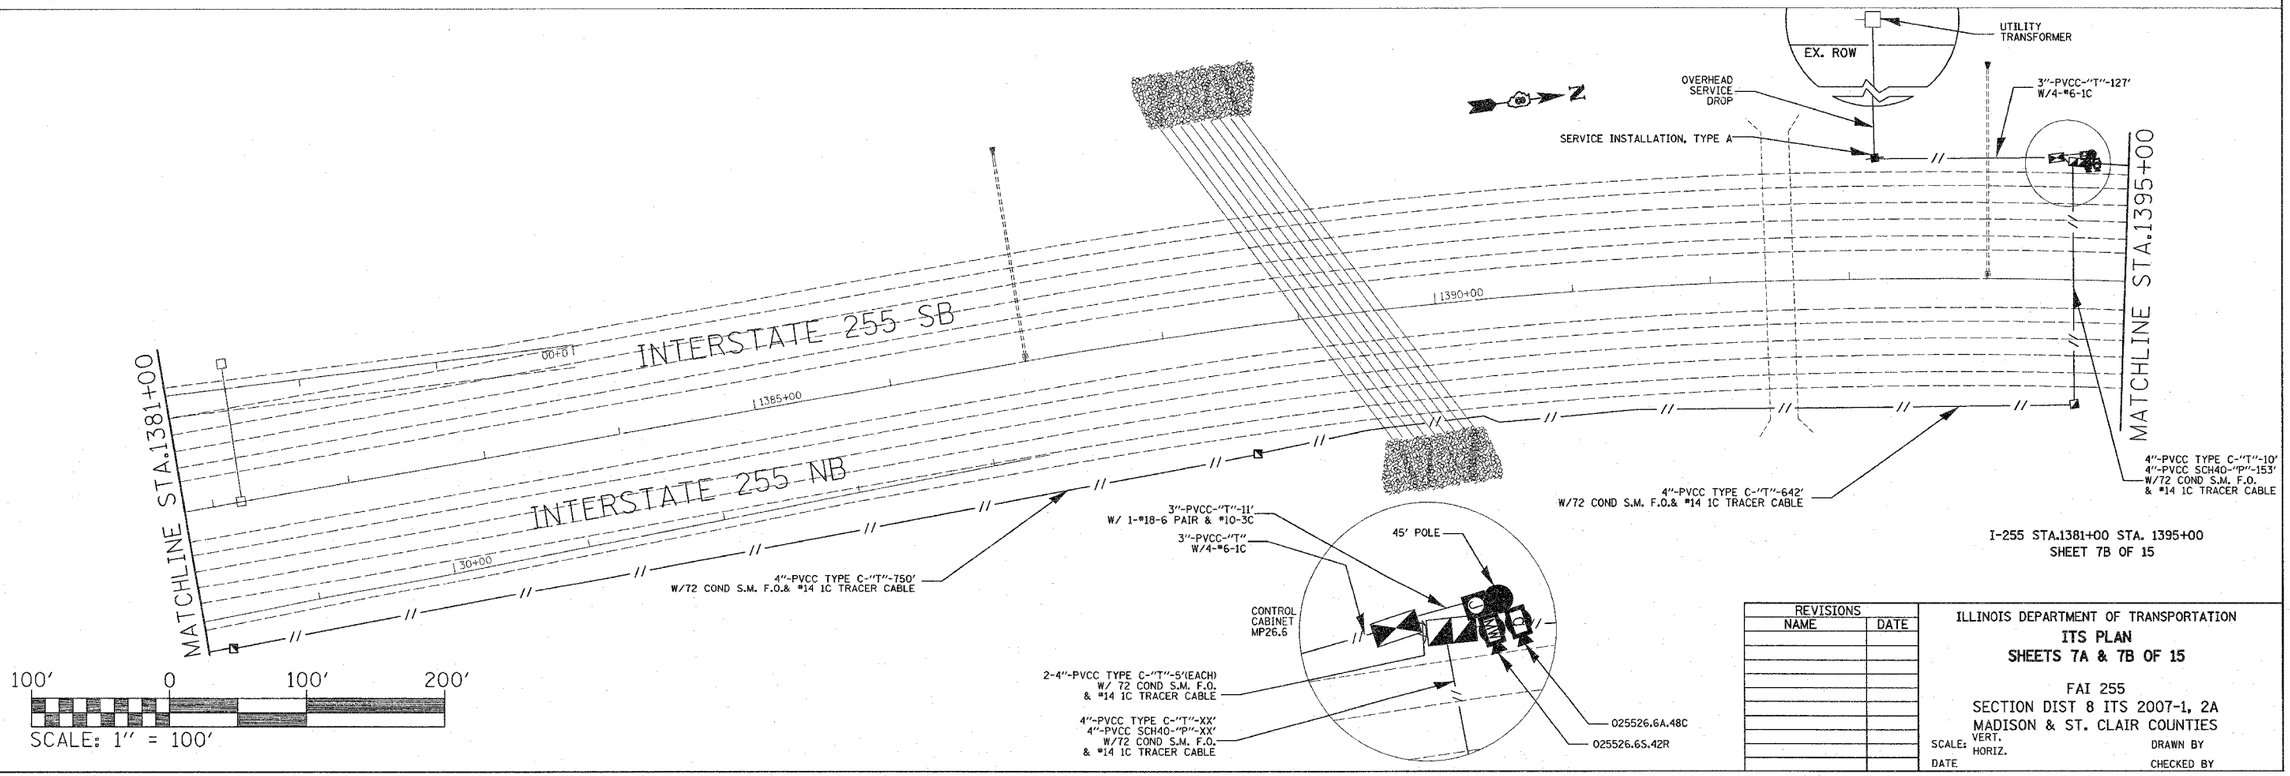

I-255 STA.1381+00 STA. 1395+00
SHEET 7B OF 15

REVISIONS NAME	DATE

ILLINOIS DEPARTMENT OF TRANSPORTATION
ITS PLAN
SHEETS 7A & 7B OF 15

FAI 255
SECTION DIST 8 ITS 2007-1, 2A
MADISON & ST. CLAIR COUNTIES

SCALE: VERT. HORIZ.
DRAWN BY
DATE
CHECKED BY

PLOT DATE = 1/5/2007
FILE NAME = d:\proj\pcts\ed81385\electrical\itsplnd81385e.dgn
PLOT SCALE = 40.0000 '/ IN.
REFERENCE = REF