FAP RTE.	SECTION	COUNTY	TOTAL SHEETS	SHEET NO
	94-F3000-06-BT	COOK	105	26
STA. 156+00	TO STA. 170+00			
FED. ROAD DIST. NO.	ILLINOIS	83709	STPE-D001(479)	

DRAWING P10

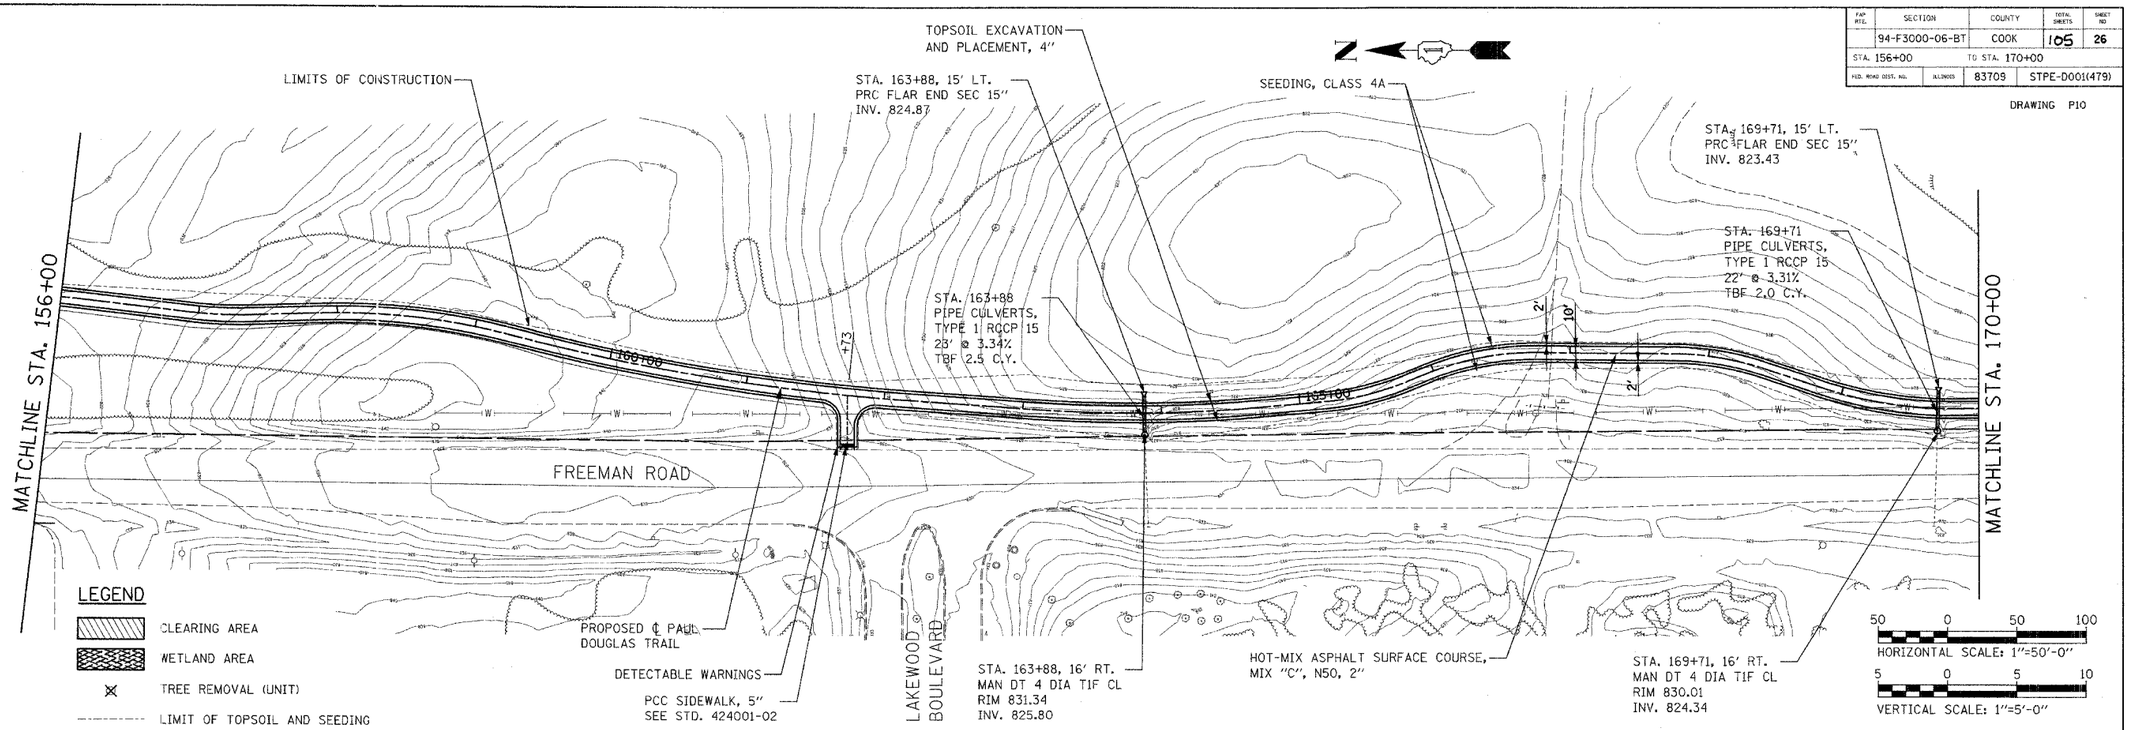

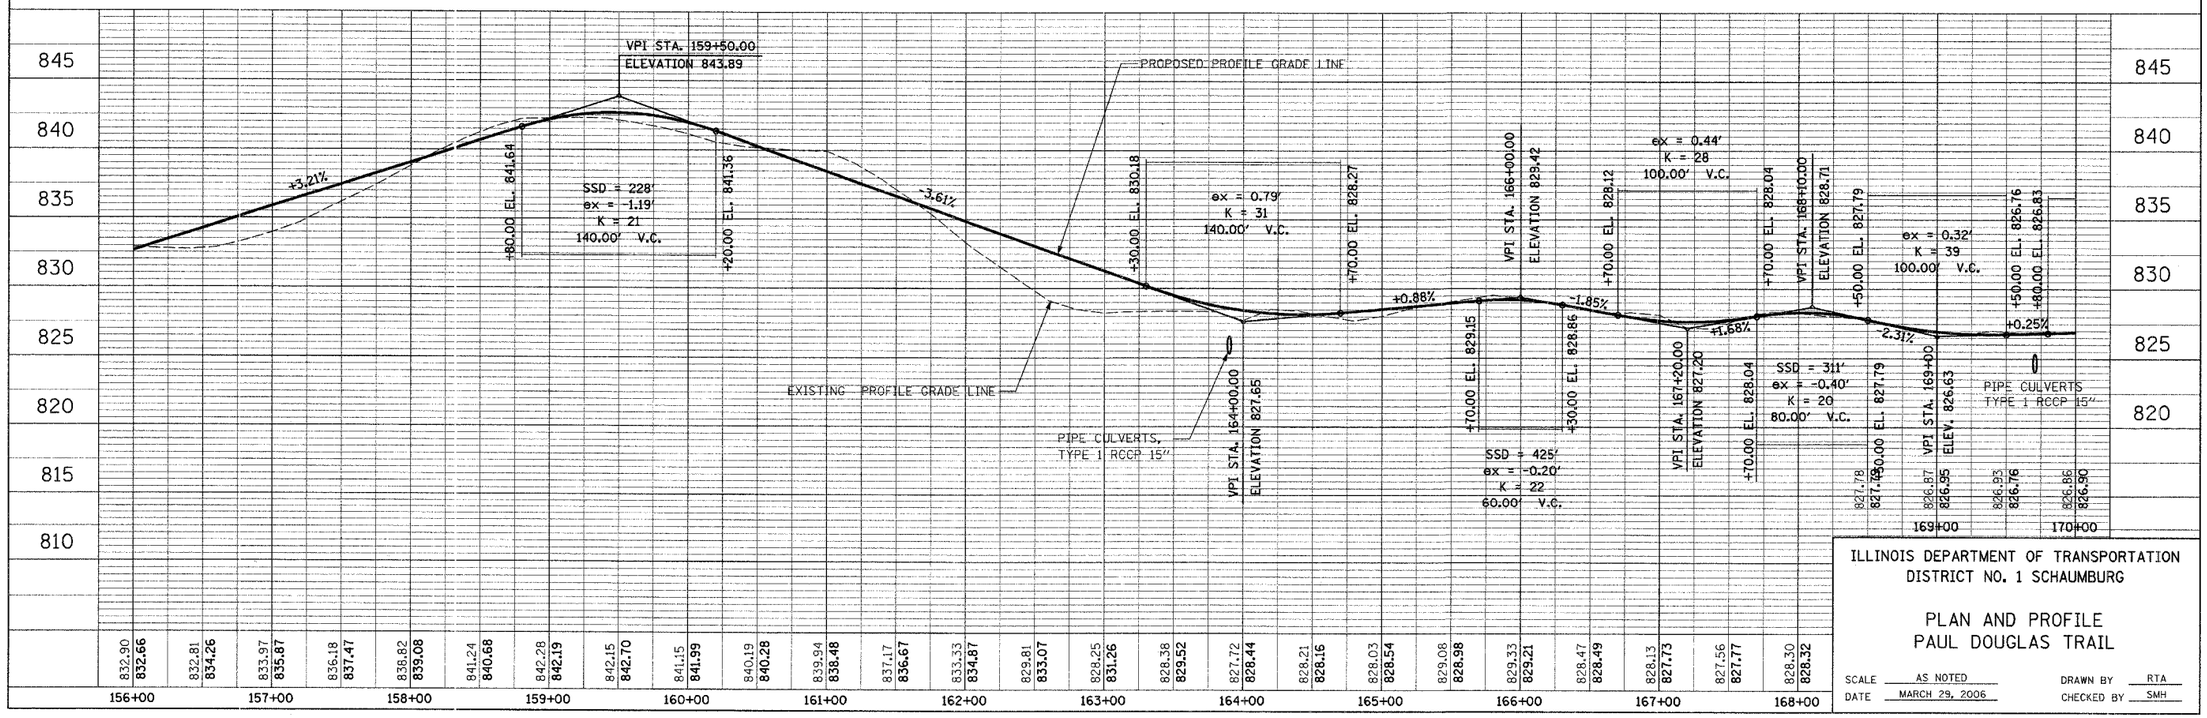

ILLINOIS DEPARTMENT OF TRANSPORTATION
DISTRICT NO. 1 SCHAUMBURG

PLAN AND PROFILE
PAUL DOUGLAS TRAIL

SCALE AS NOTED
DATE MARCH 29, 2006
DRAWN BY RTA
CHECKED BY SMH

PLAN — SURVEYED, PLOTTED, CROSS SECTIONED, R.T. OF WAY CHECKED, CADD FILE NAME — NOTE BOOK NO. — BY — DATE

PROFILE — SURVEYED, PLOTTED, CROSS SECTIONED, B.M. NOTED, STRUCTURE NO(S)/ITEM(S) CHKD — NOTE BOOK NO. — BY — DATE