FAP RTE.	SECTION	COUNTY	TOTAL SHEETS	SHEET NO.
	94-F3000-06-BT	COOK	105	34
STA. 268+00	TO STA. 282+00			
FED. ROAD DIST. NO.	ILLINOIS	83709	STPE-D001(479)	

DRAWING P18

NOTE: THE LOCATION OF THE TREE PLANTING, AS PART OF THE TREE REPLACEMENT PLAN, IS SOUTH AND WEST OF THE INTERSECTION OF ALGONQUIN ROAD AND ELA ROAD ON A FOUR ACRE SITE. THE SITE IS WEST OF THE EXISTING SUBDIVISION, ALL ON DISTRICT PROPERTY. THE ACTUAL LOCATION WILL BE DETERMINED BY THE ENGINEER.

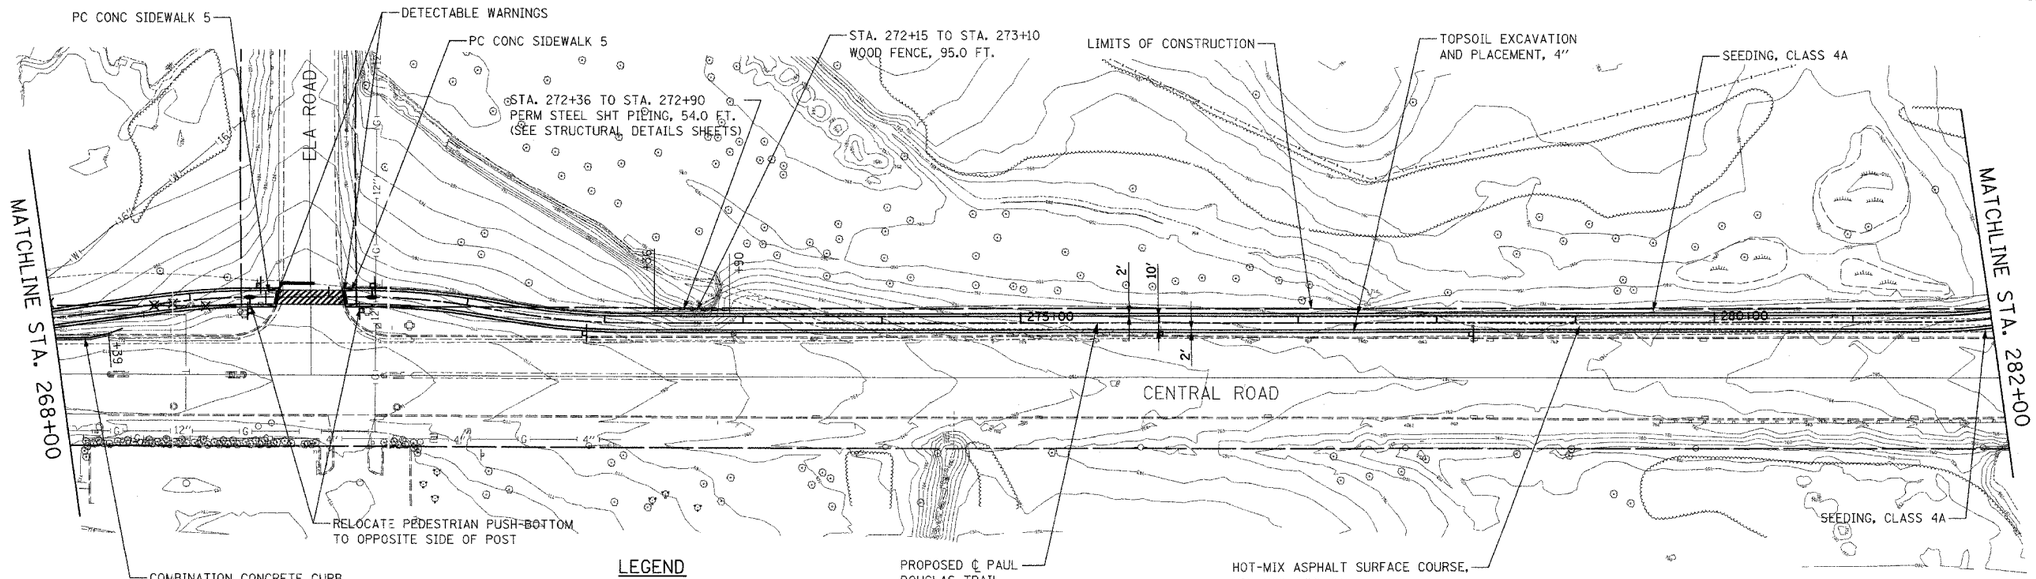

NOTE:
FOR PAVEMENT MARKING AT CROSSWALK, SEE DETAIL, SHEET 61

LEGEND

- CLEARING AREA
- WETLAND AREA
- TREE REMOVAL (UNIT)
- LIMIT OF TOPSOIL AND SEEDING

50 0 50 100
HORIZONTAL SCALE: 1"=50'-0"

5 0 5 10
VERTICAL SCALE: 1"=5'-0"

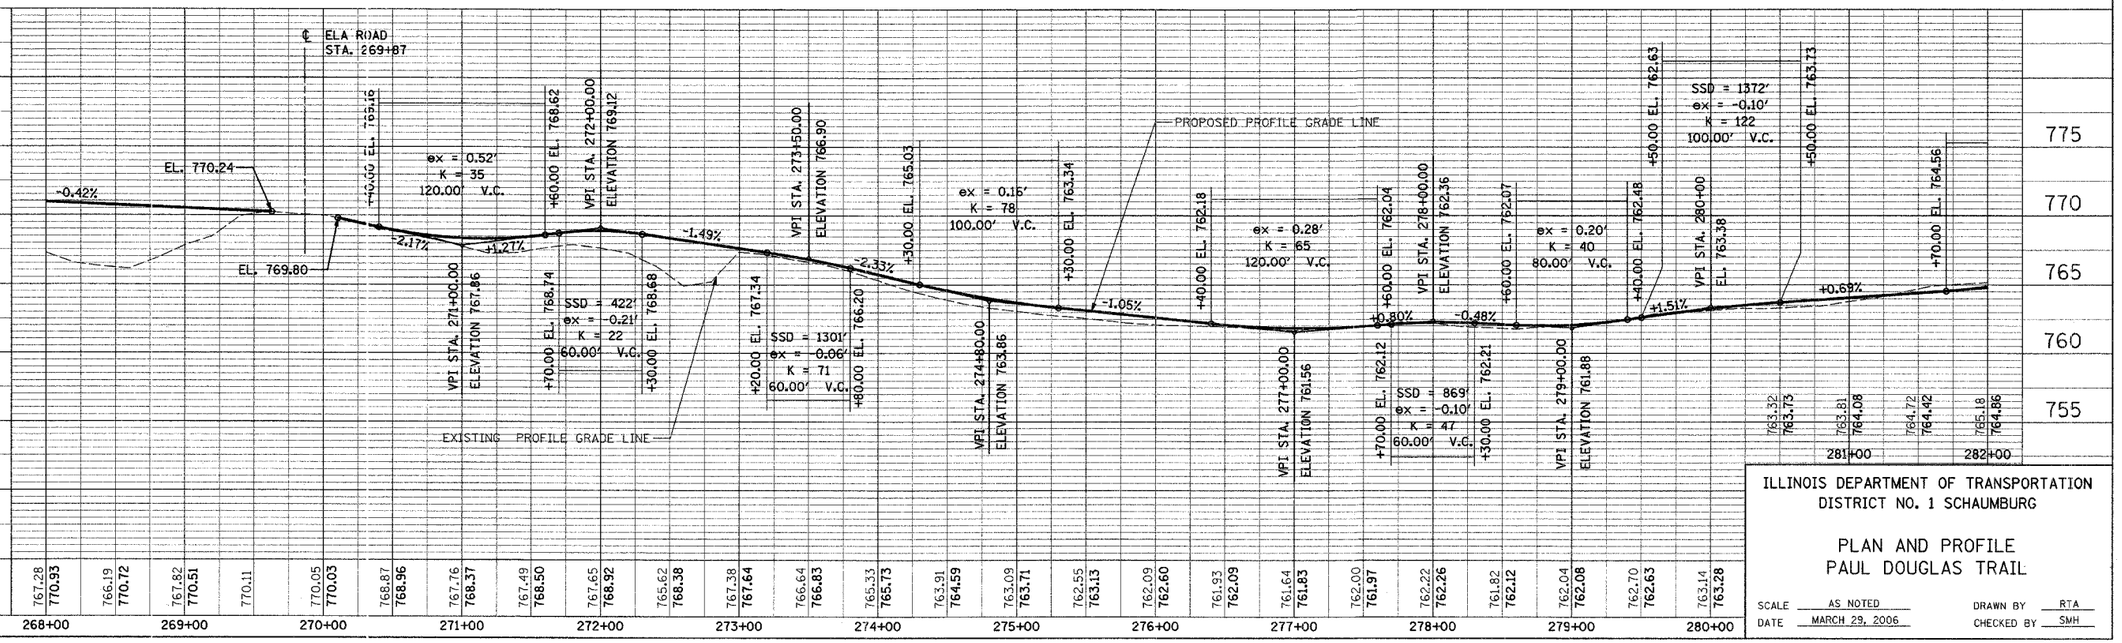

ILLINOIS DEPARTMENT OF TRANSPORTATION
DISTRICT NO. 1 SCHAUMBURG

PLAN AND PROFILE
PAUL DOUGLAS TRAIL

SCALE AS NOTED
DATE MARCH 29, 2006
DRAWN BY RTA
CHECKED BY SMH

PLAN — SURVEYED / PLOTTED / ALIGNMENT CHECKED / PT. OF MAY CHECKED / CADD FILE NAME / NOTE BOOK / NO. / BY / DATE

PROFILE — SURVEYED / PLOTTED / ALIGNMENT CHECKED / BM. NOTED / STRUCTURE NO(S) RATING (S)FAD / NOTE BOOK / NO. / BY / DATE