TAP RTE.	SECTION	COUNTY	TOTAL SHEETS	SHEET NO
	94-F3000-06-BT	COOK	105	59
STA. 150+00		TO STA. 195+00		
FED. ROAD DIST. NO.	ILLINOIS	83709	STPE-D001(479)	

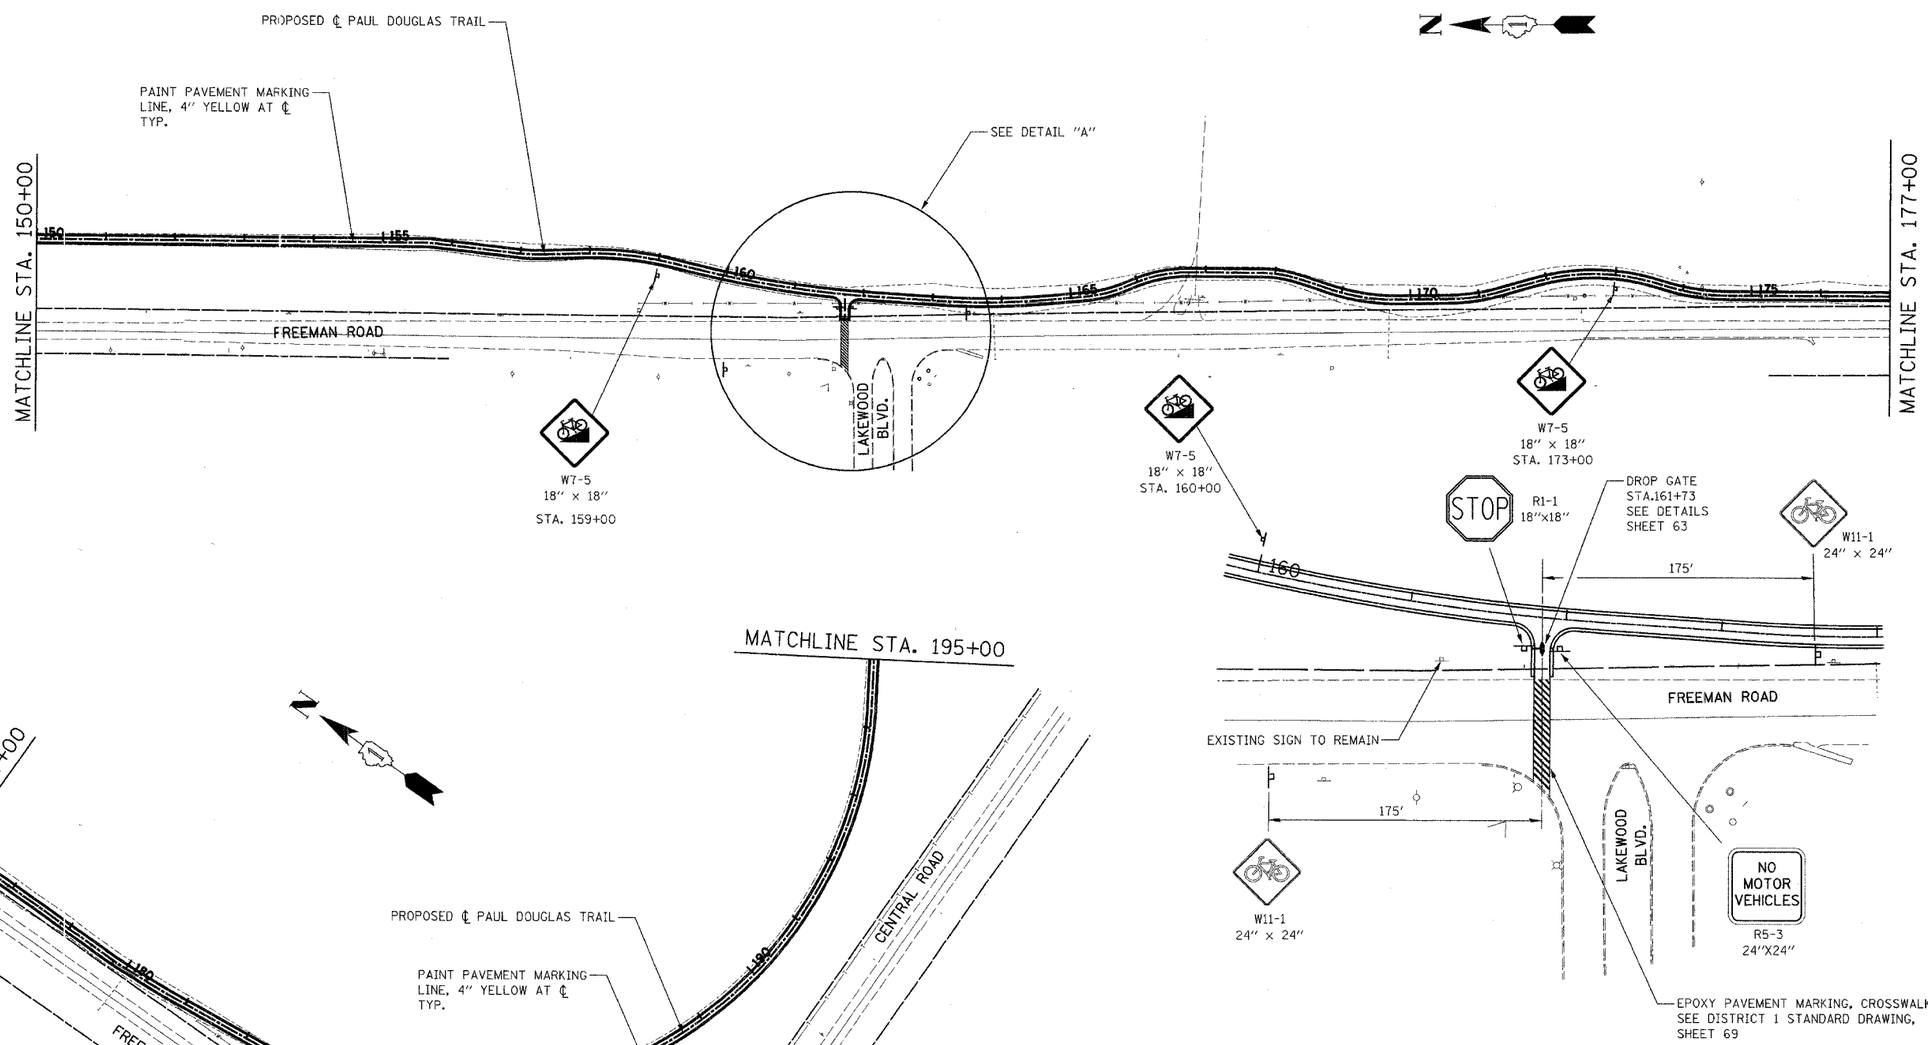

100 0 100 200
SCALE IN FEET

ILLINOIS DEPARTMENT OF TRANSPORTATION
DISTRICT NO. 1 SCHAUMBURG

PAVEMENT MARKING AND SIGNING PLAN

SCALE AS NOTED
DATE 3/23/06
DRAWN BY BSB
CHECKED BY SMH