F.A.U. RTE.	SECTION	COUNTY	TOTAL SHEETS	SHEET NO.
1389	99-00062-00-PV	DUPAGE	199	18
CONTRACT NO. 83873				
FED. ROAD DIST. NO.	ILLINOIS	FED. AID PROJECT		

SCALE IN FEET 20 0 20 40

N

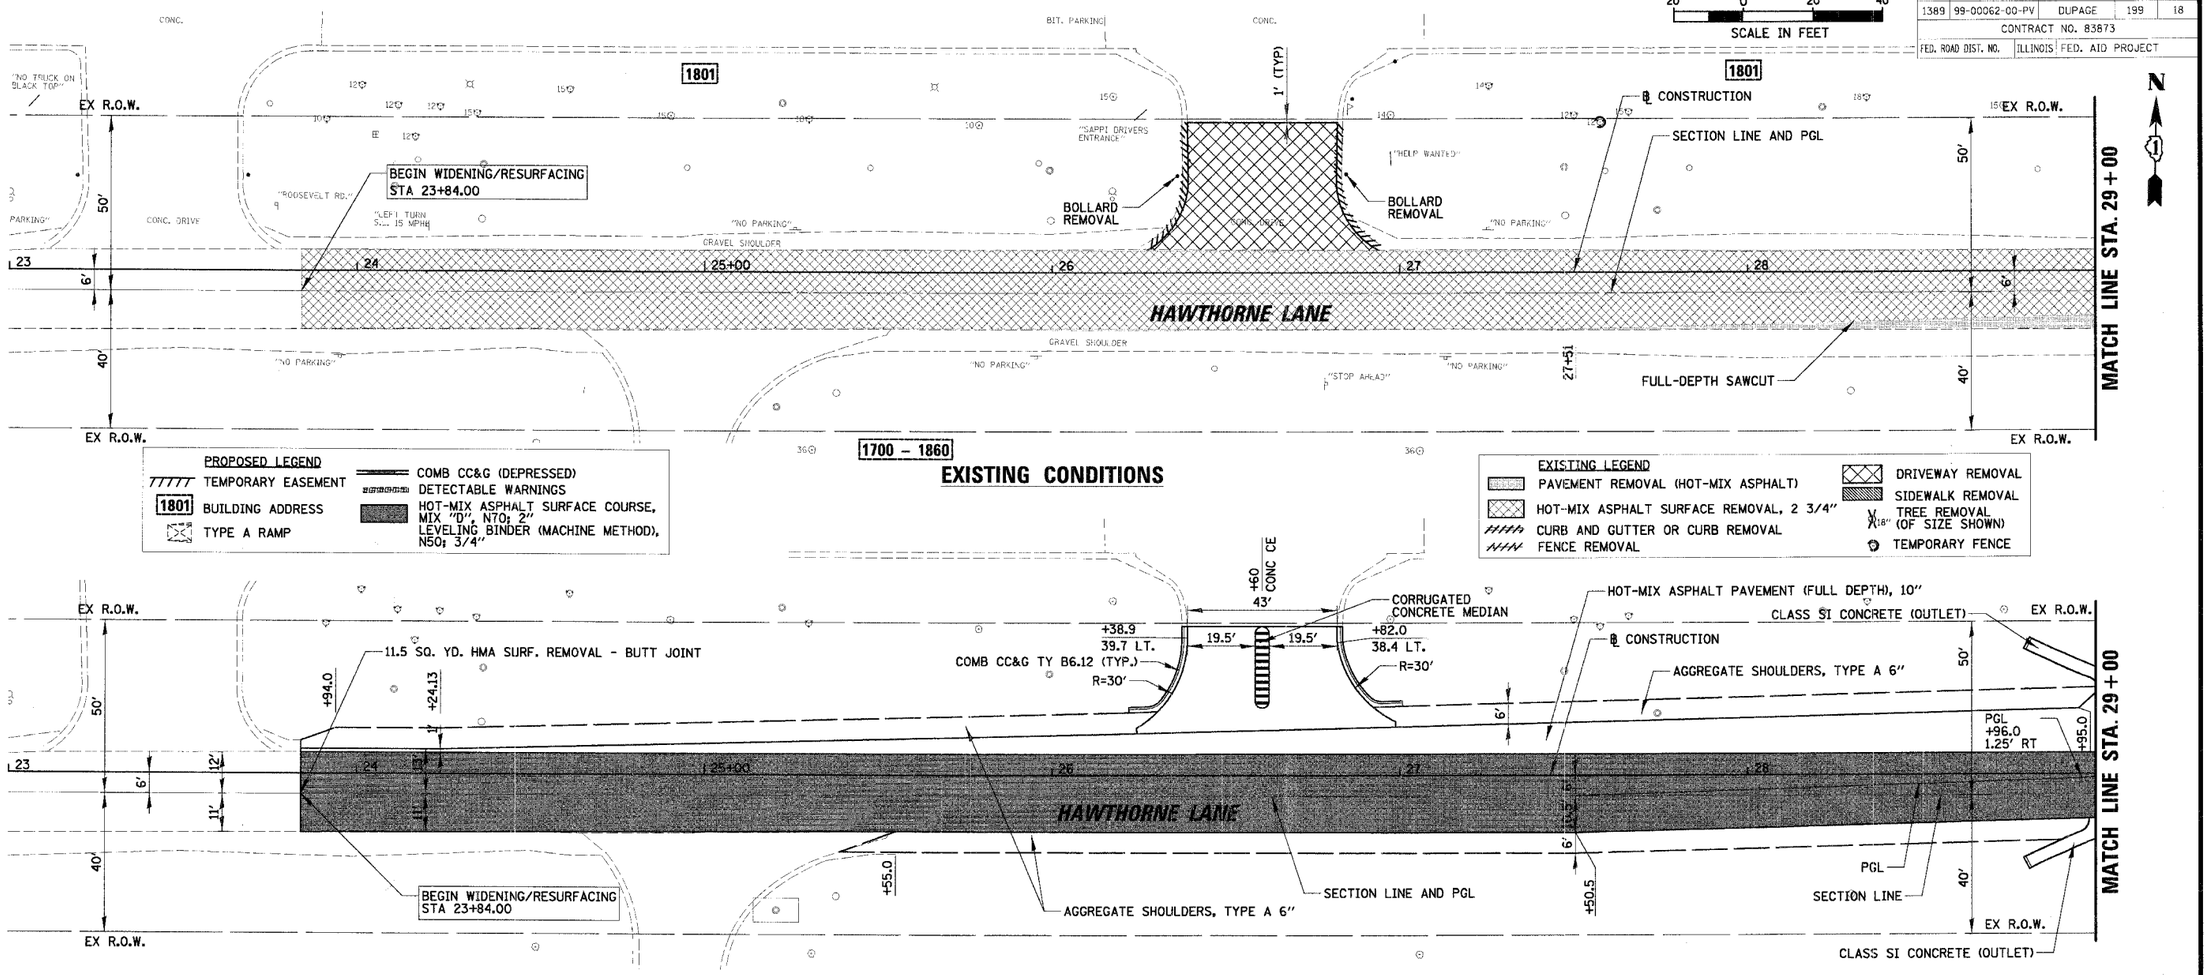

EXISTING CONDITIONS

PROPOSED LEGEND
- TEMPORARY EASEMENT
- 1801 BUILDING ADDRESS
- TYPE A RAMP
- COMB CC&G (DEPRESSED)
- DETECTABLE WARNINGS
- HOT-MIX ASPHALT SURFACE COURSE, MIX "D", N70; 2" LEVELING BINDER (MACHINE METHOD), N50; 3/4"

EXISTING LEGEND
- PAVEMENT REMOVAL (HOT-MIX ASPHALT)
- HOT-MIX ASPHALT SURFACE REMOVAL, 2 3/4"
- CURB AND GUTTER OR CURB REMOVAL
- FENCE REMOVAL
- DRIVEWAY REMOVAL
- SIDEWALK REMOVAL
- TREE REMOVAL 18" (OF SIZE SHOWN)
- TEMPORARY FENCE

PROPOSED CONDITIONS

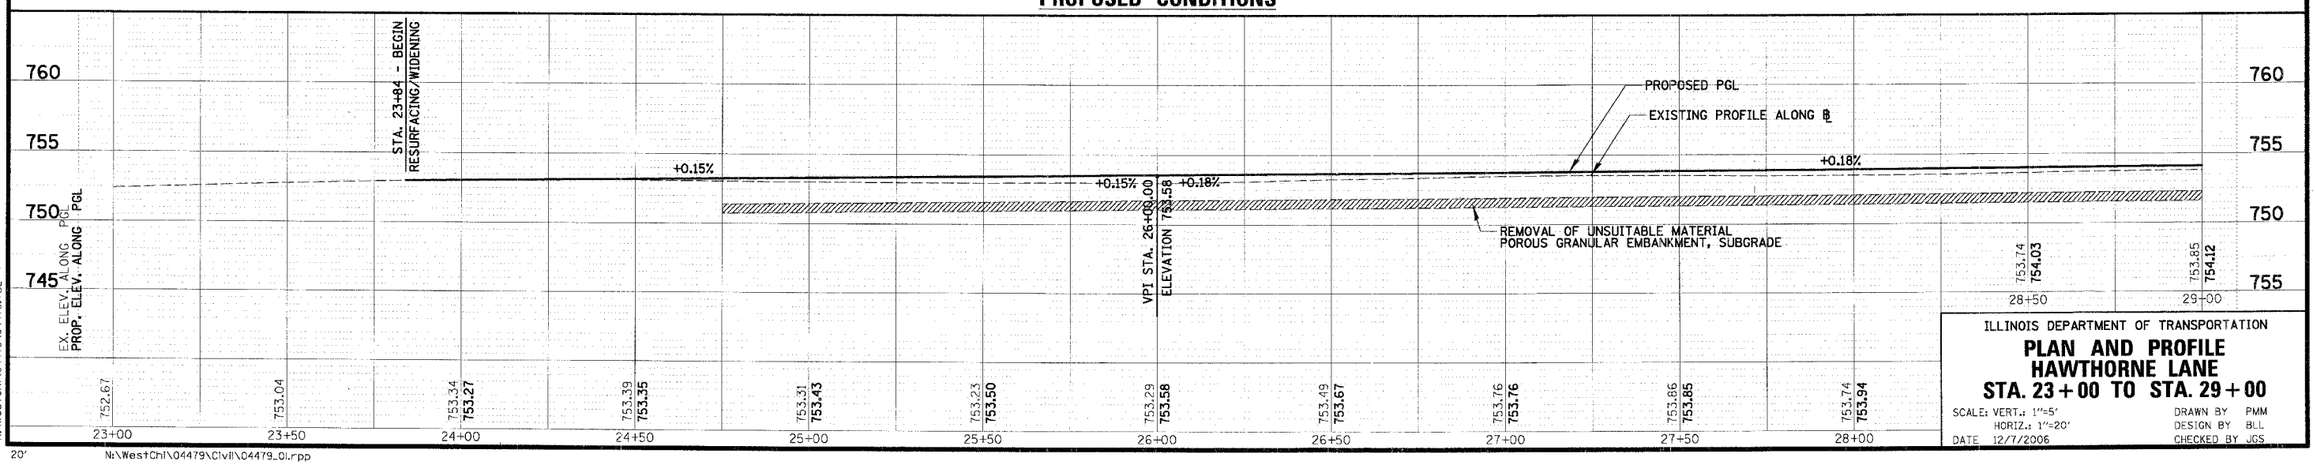

ILLINOIS DEPARTMENT OF TRANSPORTATION

PLAN AND PROFILE HAWTHORNE LANE STA. 23+00 TO STA. 29+00

SCALE: VERT.: 1"=5'
HORIZ.: 1"=20'
DATE 12/7/2006

DRAWN BY PMM
DESIGN BY BLL
CHECKED BY JGS

N:\WestChi\04479\04479.TBL

20'

N:\WestChi\04479\Civil\04479_01.rpp