F.A.U. RTE.	SECTION	COUNTY	TOTAL SHEETS	SHEET NO.
1389	99-00062-00-PV	DUPAGE	199	25
CONTRACT NO. 83873				
FED. ROAD DIST. NO.	ILLINOIS	FED. AID PROJECT		

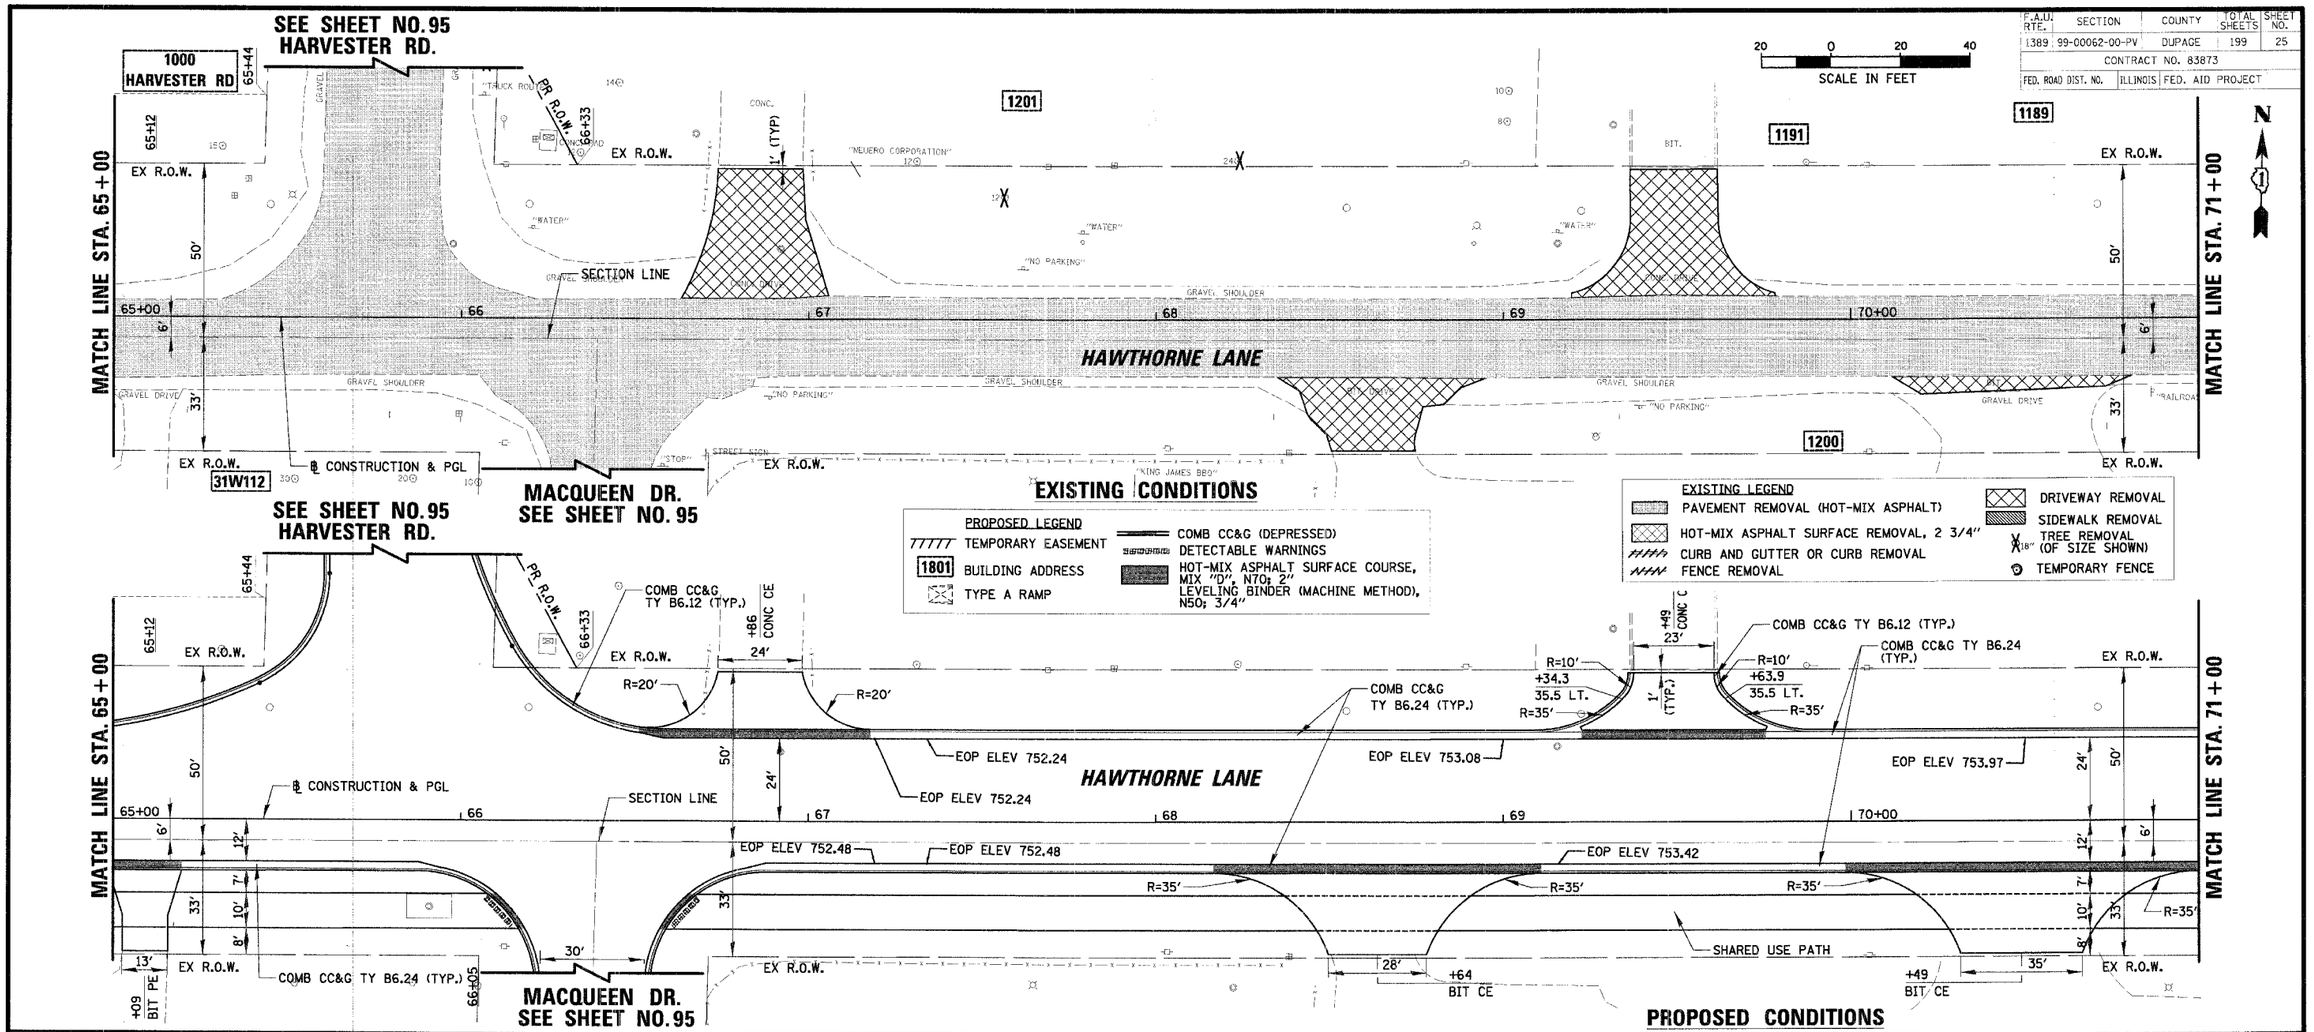

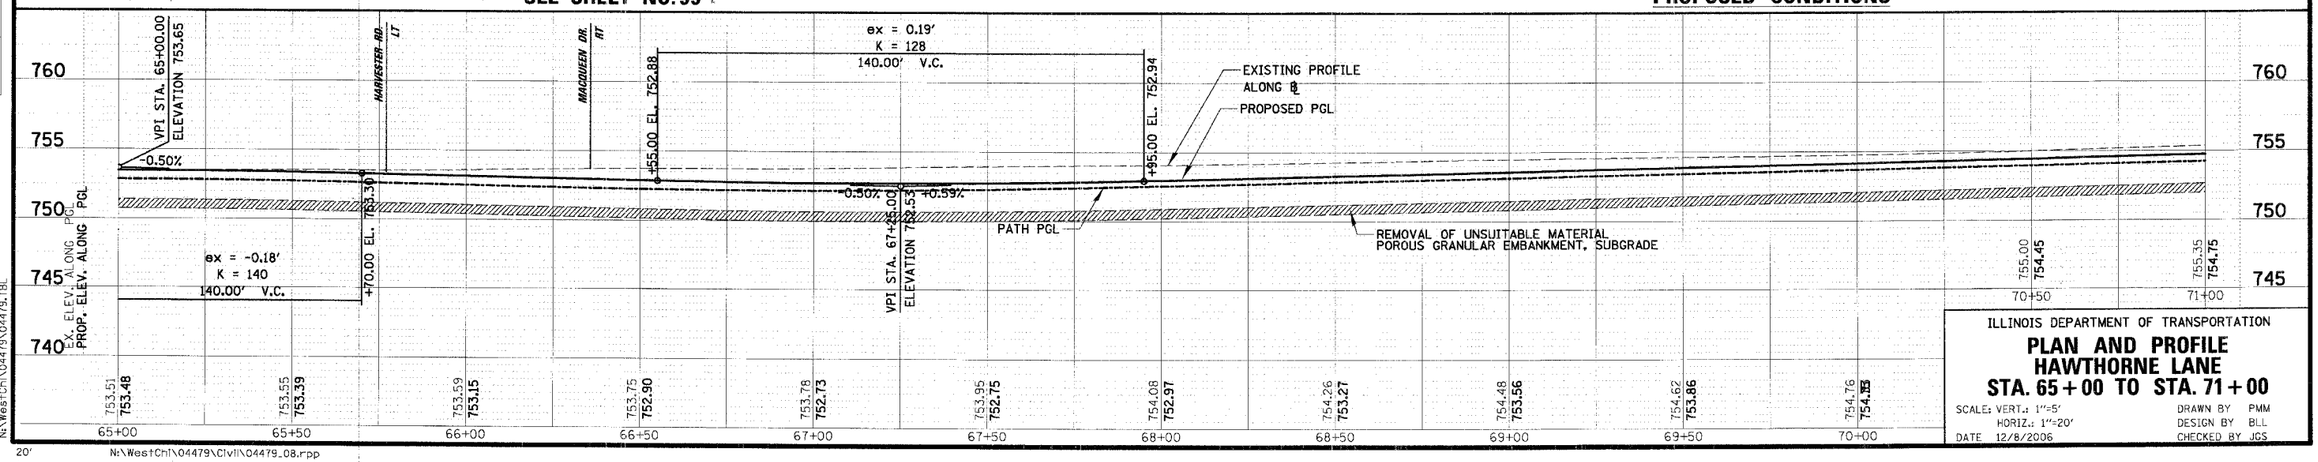

ILLINOIS DEPARTMENT OF TRANSPORTATION

PLAN AND PROFILE
HAWTHORNE LANE
STA. 65+00 TO STA. 71+00

SCALE: VERT.: 1"=5'
HORIZ.: 1"=20'
DATE 12/8/2006

DRAWN BY PMM
DESIGN BY BLL
CHECKED BY JGS

N:\WestChl\04479\Civil\04479_08.rpp